REMOVAL LEGEND

- DENOTES HOT-MIX ASPHALT SURFACE REMOVAL, 2-3/4" AND VARIABLE
- DENOTES DRIVEWAY PAVEMENT REMOVAL
- DENOTES AGGREGATE SHOULDER REMOVAL (PAID FOR UNDER THE ITEM "EARTH EXCAVATION"
- DENOTES SIDEWALK REMOVAL
- DENOTES COMBINATION CURB AND GUTTER REMOVAL

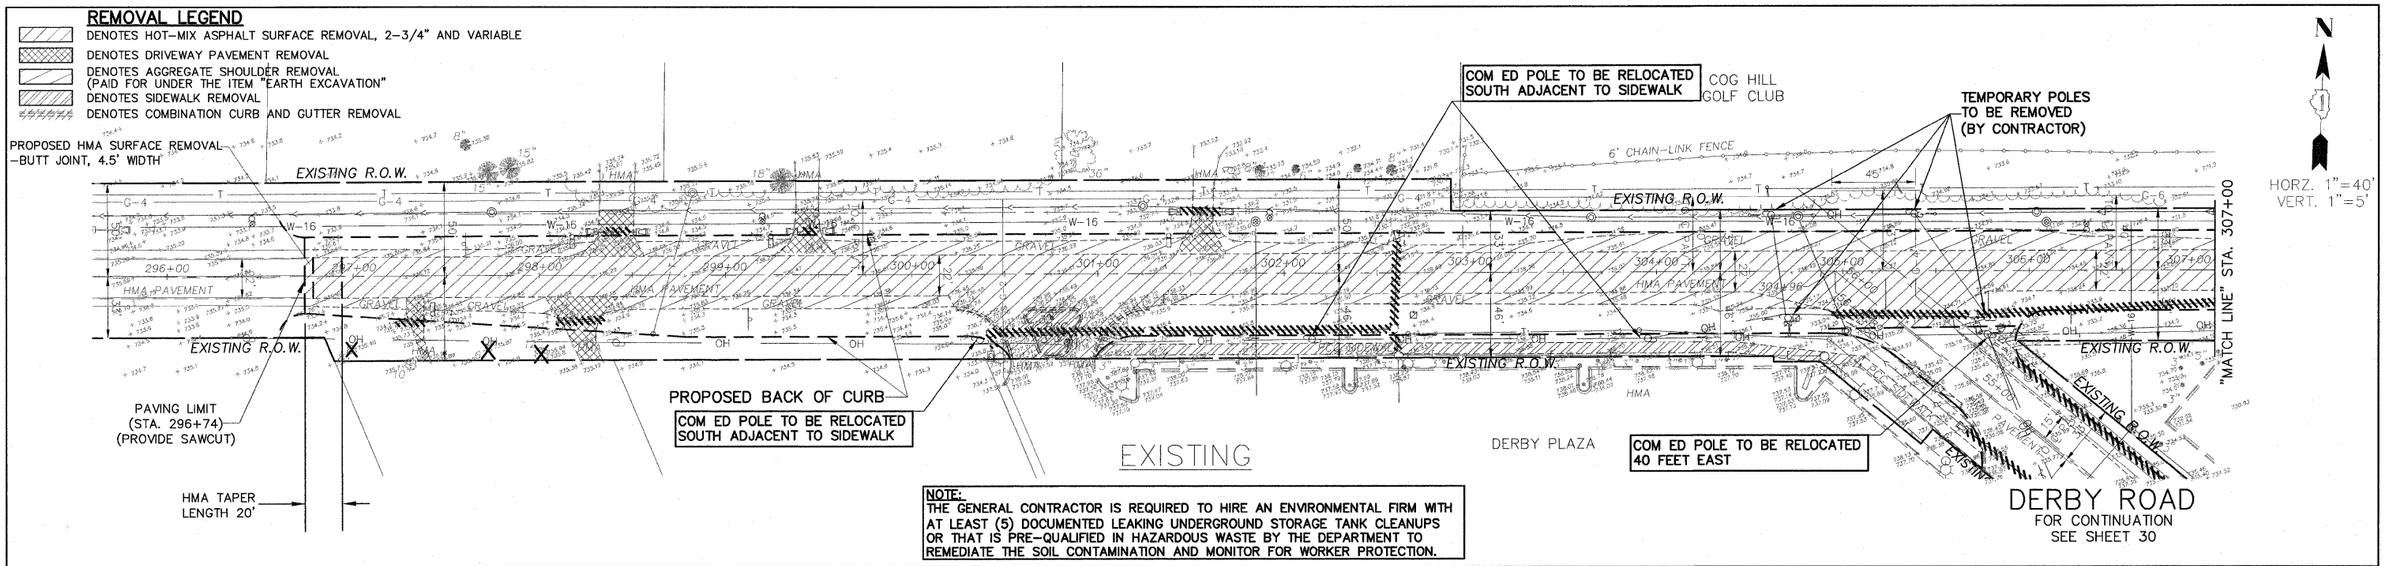

NOTE:
THE GENERAL CONTRACTOR IS REQUIRED TO HIRE AN ENVIRONMENTAL FIRM WITH AT LEAST (5) DOCUMENTED LEAKING UNDERGROUND STORAGE TANK CLEANUPS OR THAT IS PRE-QUALIFIED IN HAZARDOUS WASTE BY THE DEPARTMENT TO REMEDIATE THE SOIL CONTAMINATION AND MONITOR FOR WORKER PROTECTION.

PROPOSED PAVEMENT LEGEND

- DENOTES PROPOSED HOT-MIX ASPHALT DRIVEWAY PAVEMENT
- DENOTES PROPOSED PORTLAND CEMENT CONCRETE SIDEWALK, 5" (7" THICKNESS AT DRIVEWAYS)
- DENOTES PROPOSED PAVEMENT WIDENING
- DENOTES DETECTABLE WARNING
- PE DENOTES PRIVATE ENTRANCE
- CE DENOTES COMMERCIAL ENTRANCE

FOR DITCH GRADES AND ELEVATIONS SEE CROSS SECTION SHEET 31

FOR CONTINUATION SEE SHEET 28

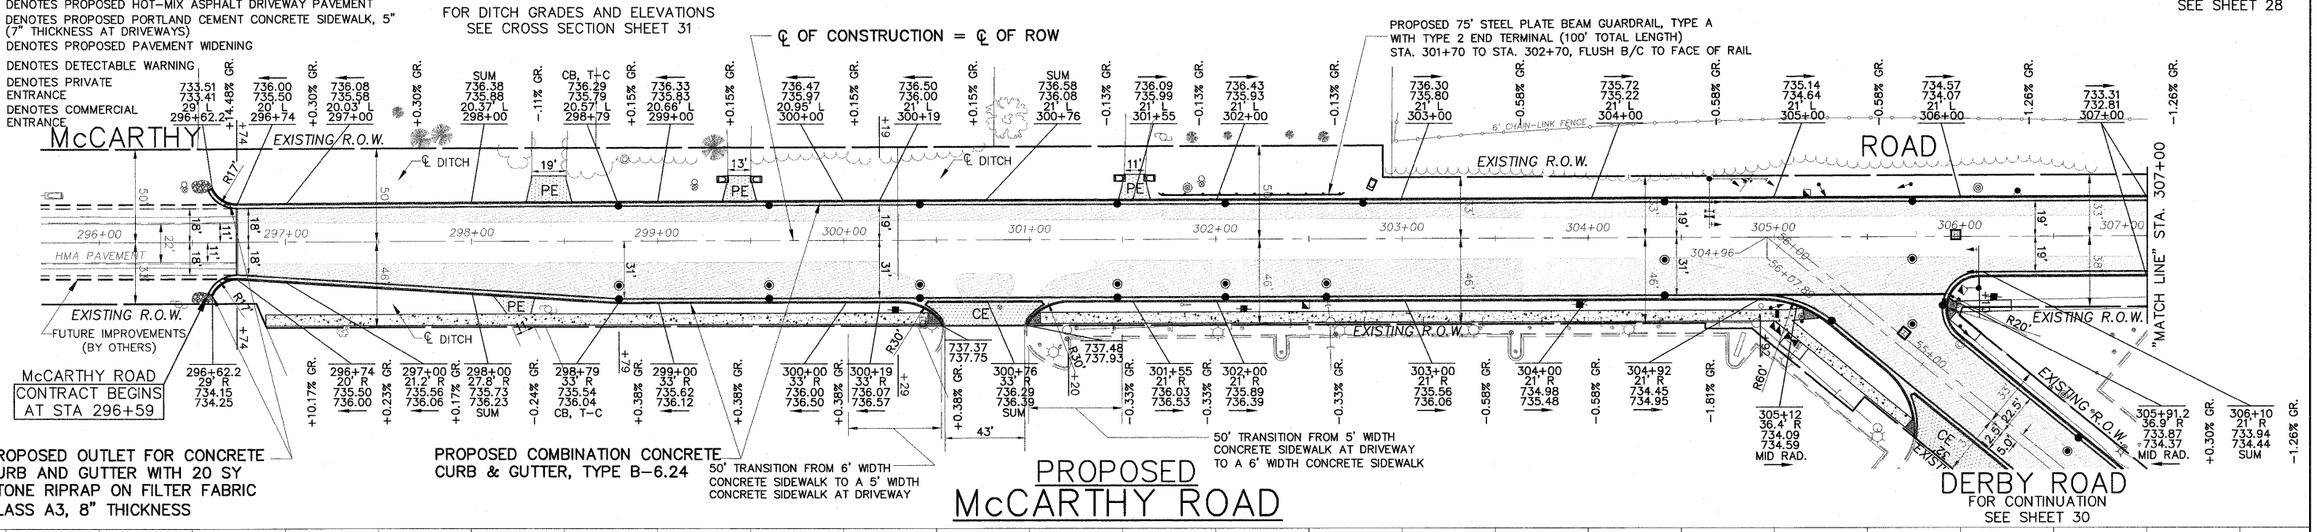

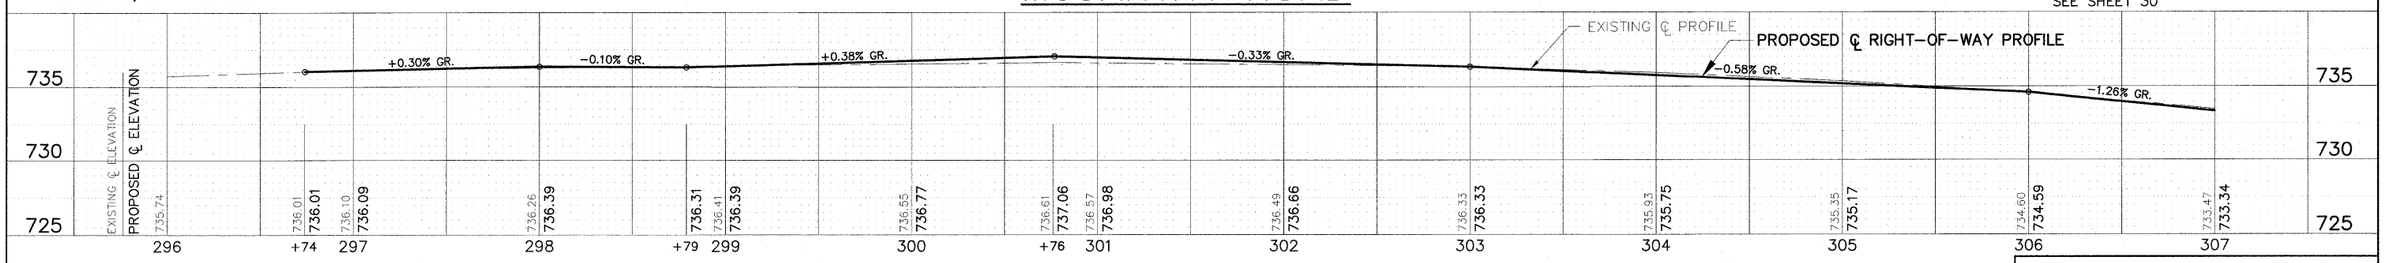

IMPORTANT!
FULL SIZE PLANS HAVE BEEN PREPARED USING STANDARD ENGINEERING SCALES. REDUCED SIZED PLANS WILL NOT CONFORM TO STANDARD SCALES INDICATED IN TITLE BLOCK.

FOR TYPICAL CROSS SECTION OF NEW PAVEMENT WORK SEE SHEET 9

GRAPHIC SCALE IN FEET 40 0 40 80

Frank Novotny & Associates, Inc.
Civil Engineers/ Municipal Consultants
825 Midway Drive • Willowbrook, IL • 60527 • Telephone: (630) 887-8640 • Fax: (630) 887-0182
ILLINOIS PROFESSIONAL DESIGN FIRM NO. 184-000928

FILE NAME FAU 1587 (McCARTHY ROAD) FAP 577 (ARCHER AVENUE) FAU 1024 (DERBY ROAD) CHANNELIZATION AND TRAFFIC SIGNAL INSTALLATION #05027	USER NAME =	DESIGNED – JLC	REVISED – THK 2-25-11	STATE OF ILLINOIS DEPARTMENT OF TRANSPORTATION
		DRAWN – JFP-JEP	REVISED – THK 9-21-11	
	PLOT SCALE =	CHECKED – THK	REVISED – THK 10-31-11	
	PLOT DATE =	DATE – 11/10	REVISED –	

PLAN & PROFILE:
McCARTHY ROAD- (EXISTING AND PROPOSED ROADWAY PAVING AND REMOVAL PLAN)
SCALE: AS NOTED | SHEET NO. OF SHEETS | STA. 296+74 TO STA. 307+00

F.A. RTE.	SECTION	COUNTY	TOTAL SHEETS	SHEET NO.
VAR	02-00055-00-WR	COOK	84	27
		CONTRACT NO. 63557		
FED. ROAD DIST. NO.	ILLINOIS	FED. AID PROJECT HPP-M-8003(504)		