CONSTRUCTION NOTES:

(1) REMOVE EXISTING CONTROLLER AND DELIVER TO DUPAGE COUNTY DIVISION OF TRANSPORTATION. INSTALL NEW FULL ACTUATED CONTROLLER IN THE EXISTING TYPE IV CABINET.

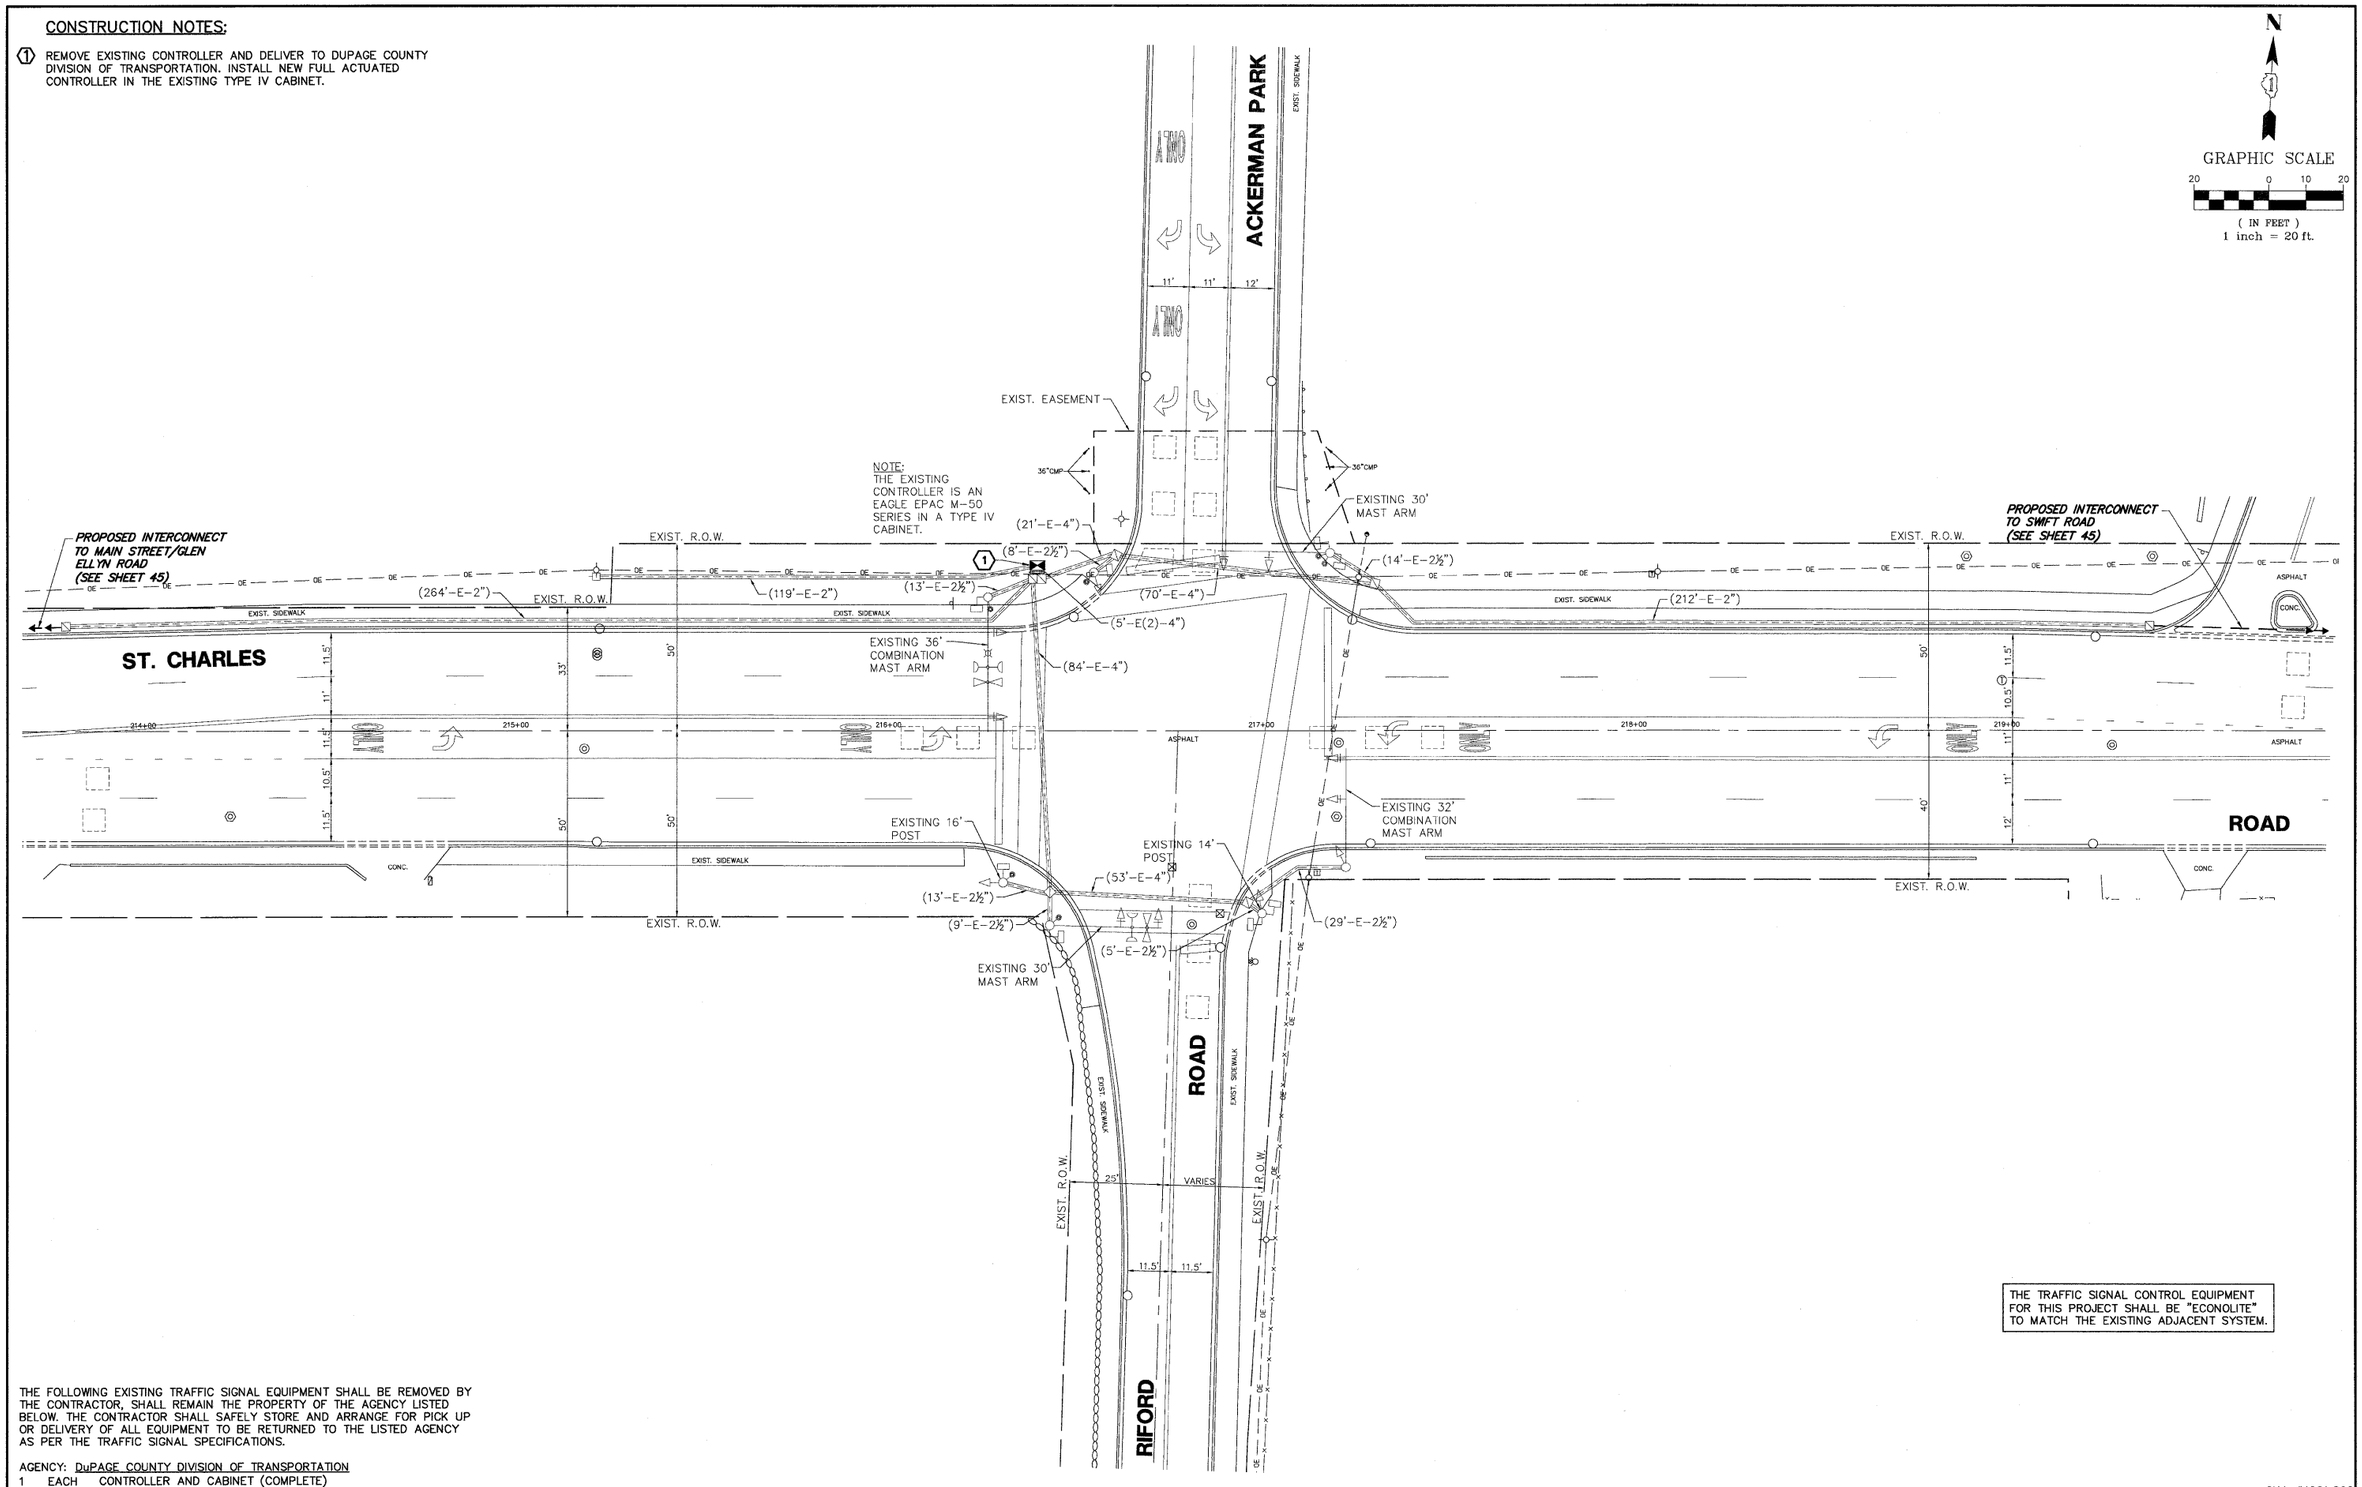

THE TRAFFIC SIGNAL CONTROL EQUIPMENT FOR THIS PROJECT SHALL BE "ECONOLITE" TO MATCH THE EXISTING ADJACENT SYSTEM.

THE FOLLOWING EXISTING TRAFFIC SIGNAL EQUIPMENT SHALL BE REMOVED BY THE CONTRACTOR, SHALL REMAIN THE PROPERTY OF THE AGENCY LISTED BELOW. THE CONTRACTOR SHALL SAFELY STORE AND ARRANGE FOR PICK UP OR DELIVERY OF ALL EQUIPMENT TO BE RETURNED TO THE LISTED AGENCY AS PER THE TRAFFIC SIGNAL SPECIFICATIONS.

AGENCY: DuPAGE COUNTY DIVISION OF TRANSPORTATION
1 EACH CONTROLLER AND CABINET (COMPLETE)

GHA #4281.800

FILE NAME = 4281.800-TR1.dwg	USER NAME = ZACH WALLSTEN	DESIGNED - JRD	REVISED -	STATE OF ILLINOIS DEPARTMENT OF TRANSPORTATION	TRAFFIC SIGNAL MODERNIZATION PLAN ST. CHARLES ROAD AT RIFORD ROAD/ACKERMAN PARK	F.A.U. RTE.	SECTION	COUNTY	TOTAL SHEETS	SHEET NO.
		DRAWN - ZCW	REVISED -			1397	09-00206-08-TL	DuPAGE	53	24
	PLOT SCALE = 1" = .0833'	CHECKED - KLB	REVISED -					CONTRACT #: 63625		
	PLOT DATE = 12/16/2011	DATE - 12/16/2011	REVISED -		SCALE: 1"=20' SHEET NO. OF SHEETS STA. TO STA.			ILLINOIS FED. AID PROJECT		