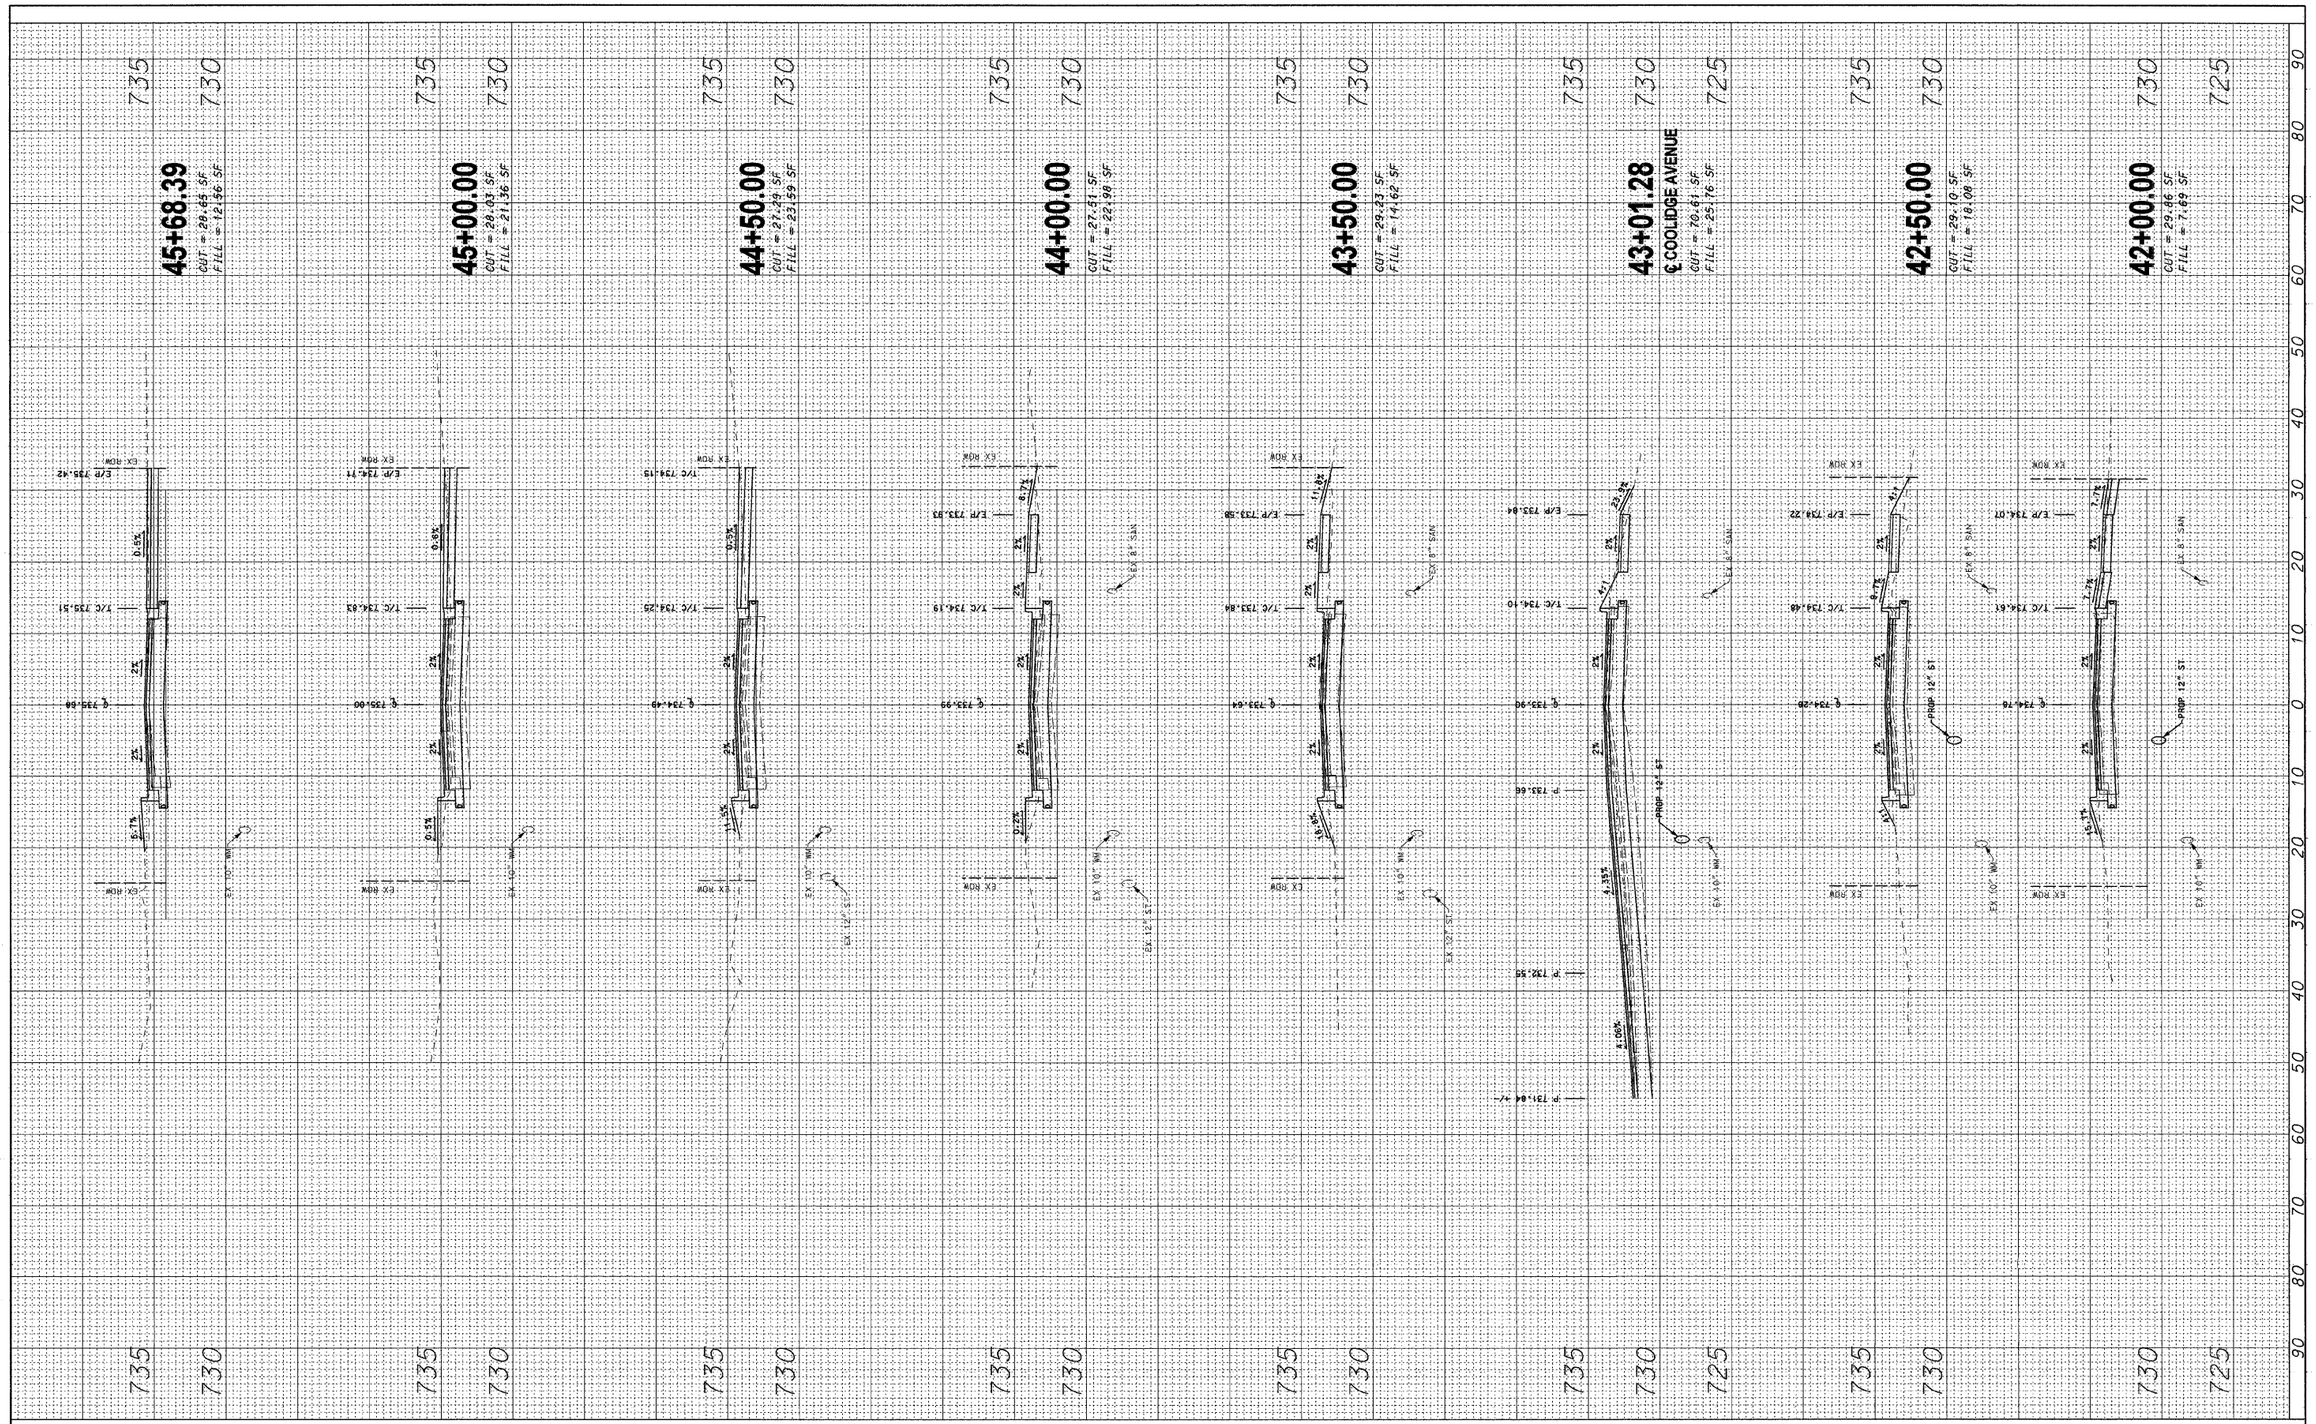

FINAL SURVEY	BY	DATE
SURVEYED		
PLOTTED		
TEMPLATE		
AREAS		
AREAS CHECKED		
NOTE BOOK NO.		

ORIGINAL SURVEY	BY	DATE
SURVEYED		
PLOTTED		
TEMPLATE		
AREAS		
AREAS CHECKED		
NOTE BOOK NO.		

RHMG JOB NO 21108030

DESIGNED - CMP	REVISED - 2/6/12		
DRAWN - NAT	REVISED - 2/22/12		
CHECKED - BWM	REVISED -		
DATE - 12/7/11	REVISED -		

STATE OF ILLINOIS
DEPARTMENT OF TRANSPORTATION

ROADWAY CROSS SECTIONS

SCALE: V: 1"=5' H: 1"=10' | STA. 42+00.00 TO STA. 45+68.39

F.A.U. RTE.	SECTION	COUNTY	TOTAL SHEETS	SHEET NO.
1210	11-00012-00-PV	LAKE	47	47
		CONTRACT NO. 63683		
FED. ROAD DIST. NO.	ILLINOIS	FED. AID PROJECT		