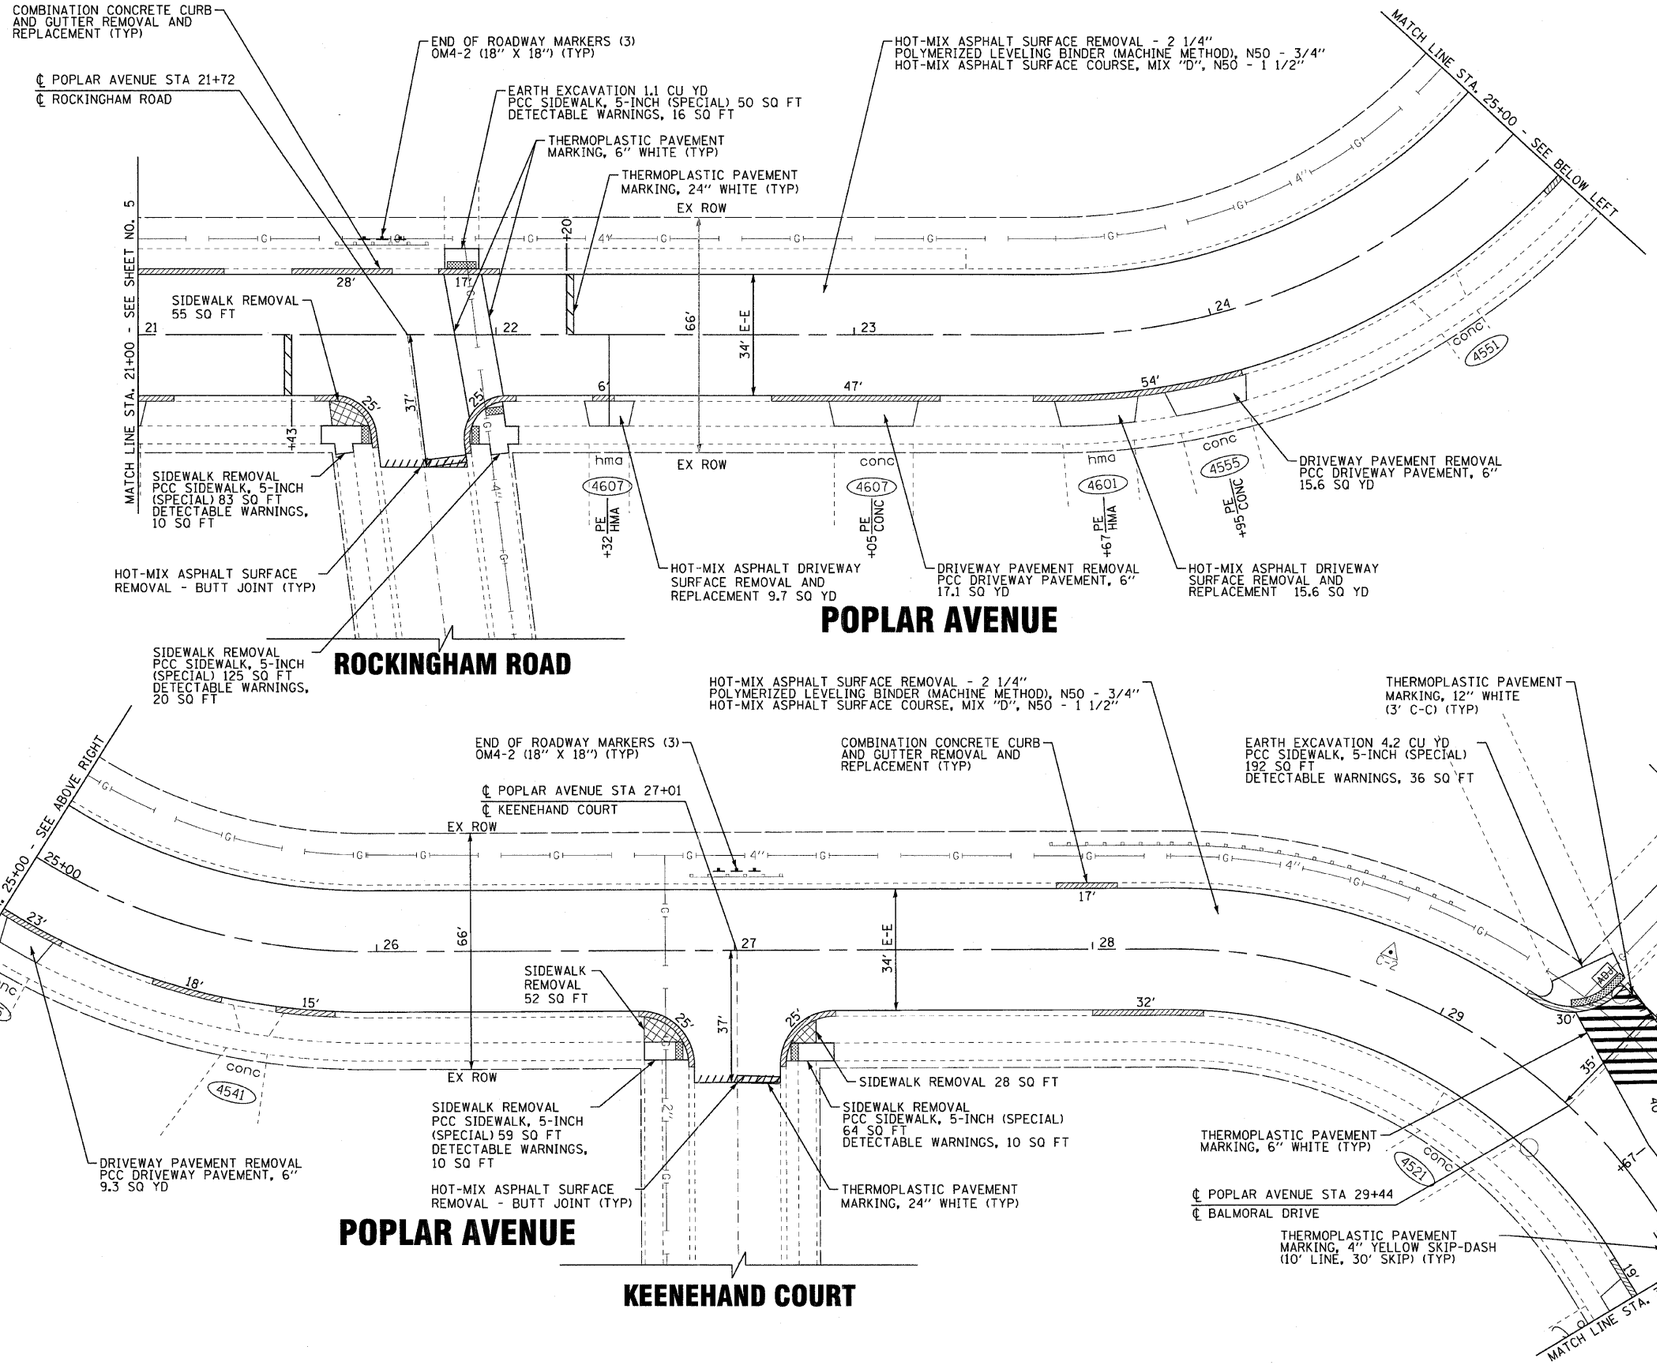

COPYRIGHT © 2011 BY BAXTER & WOODMAN, INC.
STATE OF ILLINOIS - PROFESSIONAL DESIGN FIRM - 184.001308
LICENSE NO. 184.001308 EXPIRES 4/30/2013
12/2/2012 10:05:57 AM
...\Data\Projects\BW_Default.pht
...\Data\Projects\BW_Default.tbl
In:\Projects\Oaks\11CHPK\10805 Poplar Ave\CADD\SDNS\10805-Plan2.sht
960kgf

DESIGNED - TMS	REVISED -		
DRAWN - KAR	REVISED -		
CHECKED - JJF	REVISED -		
DATE - 12-05-11	FILE - 110805-Plan2.sht		

STATE OF ILLINOIS
DEPARTMENT OF TRANSPORTATION

POPLAR AVENUE PLAN

SCALE: 1" = 20' | STA. 21+00 | TO STA. 30+00

F.A.U. RTE.	SECTION	COUNTY	TOTAL SHEETS	SHEET NO.
1682	11-00053-00-RS	COOK	15	6
		CONTRACT NO. 63691		
FED. ROAD DIST. NO. 1	ILLINOIS	FED. AID PROJECT		