FINAL SURVEY		BY	DATE
NOTE BOOK	SURVEYED		
	PLOTTED		
	TEMPLATE		
	AREAS		
	AREAS CHECKED		
NO.			

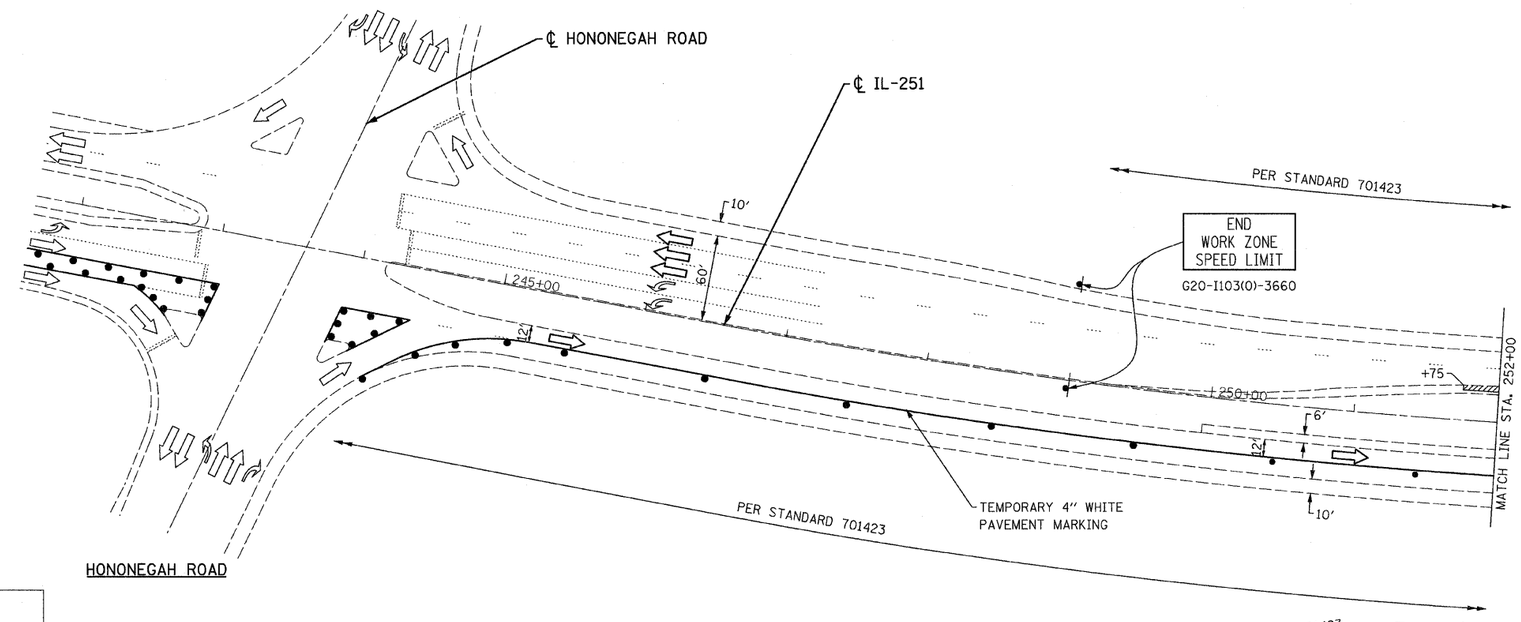

NOTES:

1) PRESTAGE MEDIAN SHOULDER REPAIR WORK SHALL CONSIST OF HMA SURFACE REMOVAL 2" AND PLACEMENT OF SURFACE COURSE MIX "C", N50, 2".

2) PRESTAGE WORK SHALL BE DONE UTILIZING LANE CLOSURE STANDARD 701422, "LANE CLOSURE, MULTI-LANE".

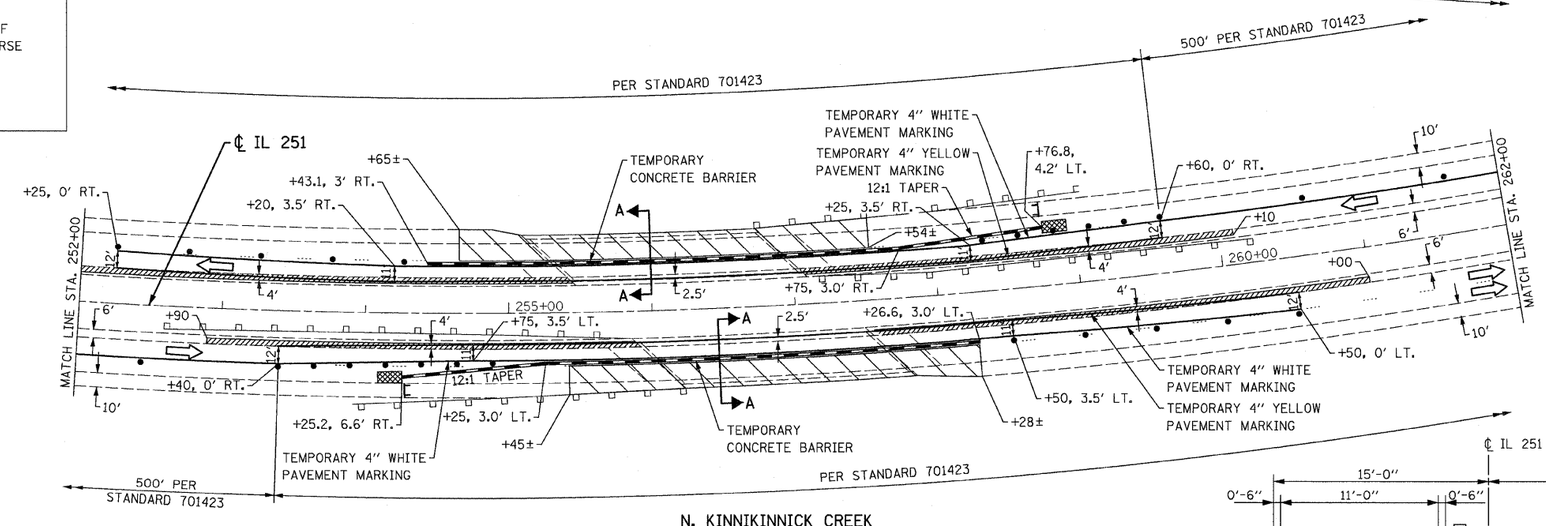

N. KINNIKINNICK CREEK

LEGEND

- PROPOSED HMA SURFACE REMOVAL, 2"
  HMA SURFACE COURSE, MIX 'C', N50, 2"
- TEMPORARY CONCRETE BARRIER
- IMPACT ATTENUATOR, TEMPORARY (NON-REDIRECTIVE), TEST LEVEL 3
- TRAFFIC FLOW ARROW
- WORK ZONE

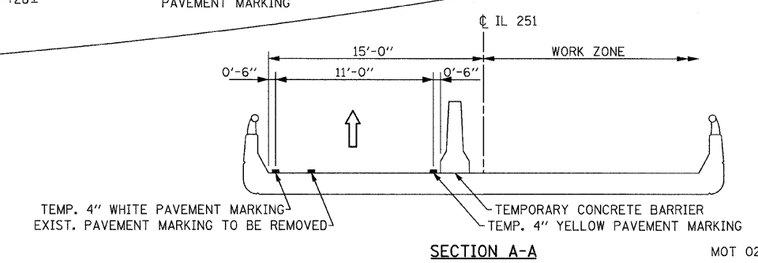

SECTION A-A

MOT 02

ORIGINAL SURVEY		BY	DATE
NOTE BOOK	SURVEYED		
	PLOTTED		
	TEMPLATE		
	AREAS		
	AREAS CHECKED		
NO.			

FILE NAME =D264H22-sht-Stage1-02.dgn
PLOT DATE =1/24/2012
PLOT SCALE=50.0000 ' / IN.

CHRISTIAN-ROGE & ASSOCIATES, INC.
ENGINEERS-PLANNERS-SURVEYORS
211 WEST WACKER DRIVE
CHICAGO, ILLINOIS 60606
PHONE: (312)372-2023 FAX: (312)372-5274

DESIGNED - E.M.	REVISED -		
DRAWN - B.K.	REVISED -		
CHECKED - M.P.	REVISED -		
DATE - DECEMBER 2011	REVISED -		

STATE OF ILLINOIS
DEPARTMENT OF TRANSPORTATION

TRAFFIC CONTROL AND PROTECTION PLAN
IL 251 AT NORTH KINNIKINNICK BRIDGE
STAGE I

SCALE: | SHEET NO. OF SHEETS | STA. TO STA.

F.A.P. RTE.	SECTION	COUNTY	TOTAL SHEETS	SHEET NO.
738	(5B-1)M-1	WINNEBAGO	24	6
		CONTRACT NO. 64H22		
	ILLINOIS			