FINAL SURVEY	BY	DATE
SURVEYED		
PLOTTED		
NOTE BOOK	TEMPLATE	
NO.	AREAS	
	AREAS CHECKED	

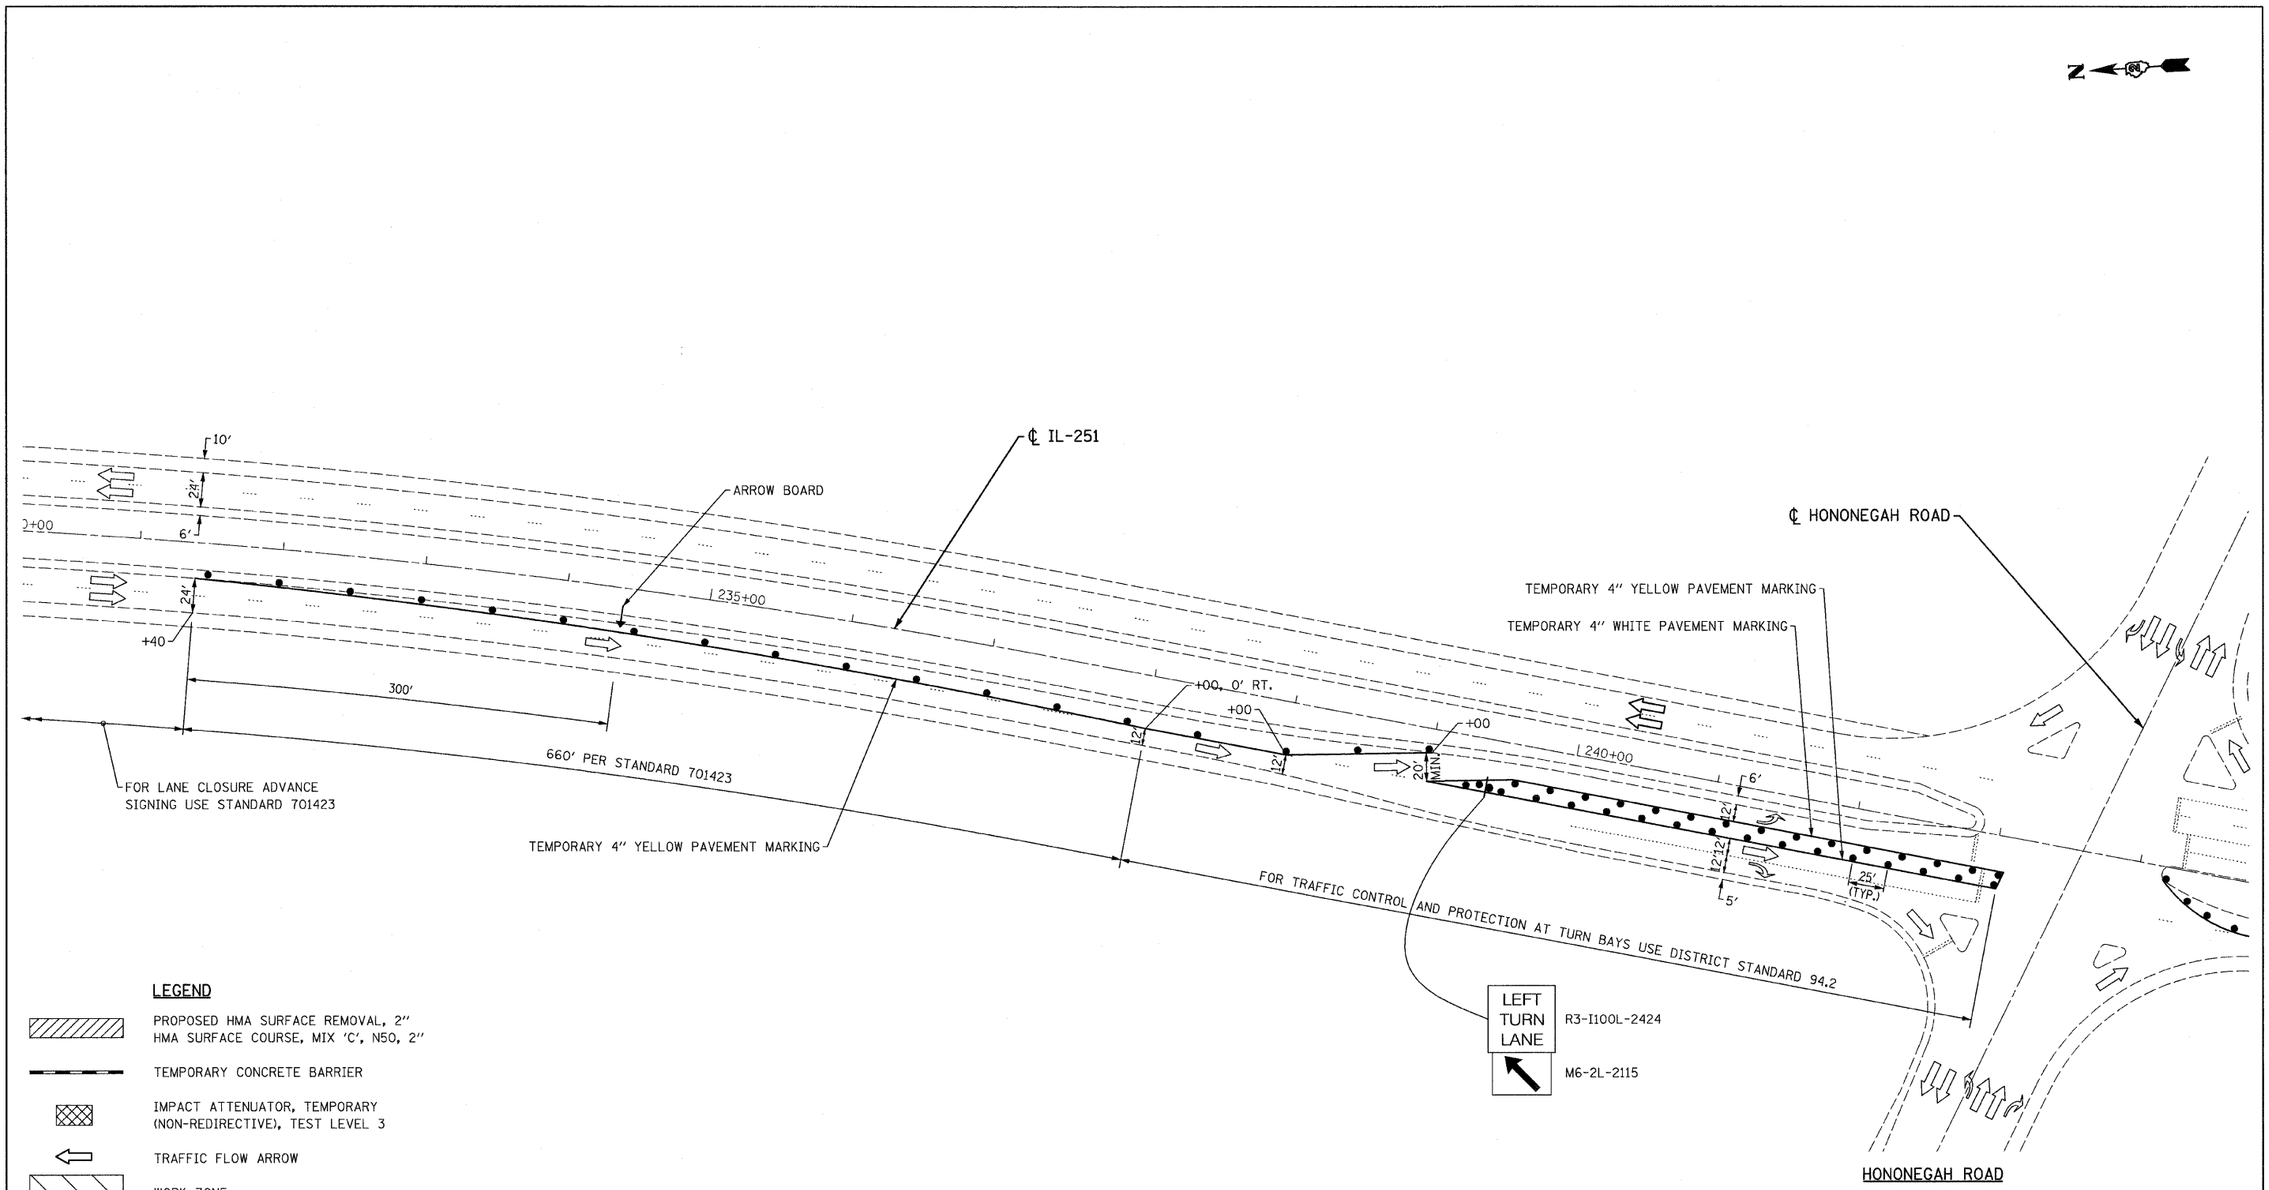

ORIGINAL SURVEY	BY	DATE
SURVEYED		
PLOTTED		
NOTE BOOK	TEMPLATE	
NO.	AREAS	
	AREAS CHECKED	

LEGEND

- PROPOSED HMA SURFACE REMOVAL, 2"
  HMA SURFACE COURSE, MIX 'C', N50, 2"
- TEMPORARY CONCRETE BARRIER
- IMPACT ATTENUATOR, TEMPORARY (NON-REDIRECTIVE), TEST LEVEL 3
- TRAFFIC FLOW ARROW
- WORK ZONE

MOT 04

FILE NAME = D264H22-sht-Stage2-01.dgn	CHRISTIAN-ROGE & ASSOCIATES, INC.	DESIGNED - E.M.	REVISED -
PLOT DATE = 1/24/2012	ENGINEERS-PLANNERS-SURVEYORS	DRAWN - B.K.	REVISED -
PLOT SCALE = 50.0000 ' / IN.	211 WEST WACKER DRIVE CHICAGO, ILLINOIS 60606	CHECKED - M.P.	REVISED -
	PHONE: (312)372-2023 FAX: (312)372-5274	DATE - DECEMBER 2011	REVISED -

STATE OF ILLINOIS
DEPARTMENT OF TRANSPORTATION

TRAFFIC CONTROL AND PROTECTION PLAN
IL 251 AT NORTH KINNIKINNICK BRIDGE
STAGE II

SCALE: | SHEET NO. OF SHEETS | STA. | TO STA.

F.A.P. RTE.	SECTION	COUNTY	TOTAL SHEETS	SHEET NO.
738	(5B-1)M-1	WINNEBAGO	24	8
		CONTRACT NO. 64H22		
	ILLINOIS			