| FINAL SURVEY | SURVEYED | BY | DATE |
|---|---|---|---|
| NOTE BOOK | PLOTTED | | |
| NO. | TEMPLATE | | |
| | AREAS | | |
| | AREAS CHECKED | | |

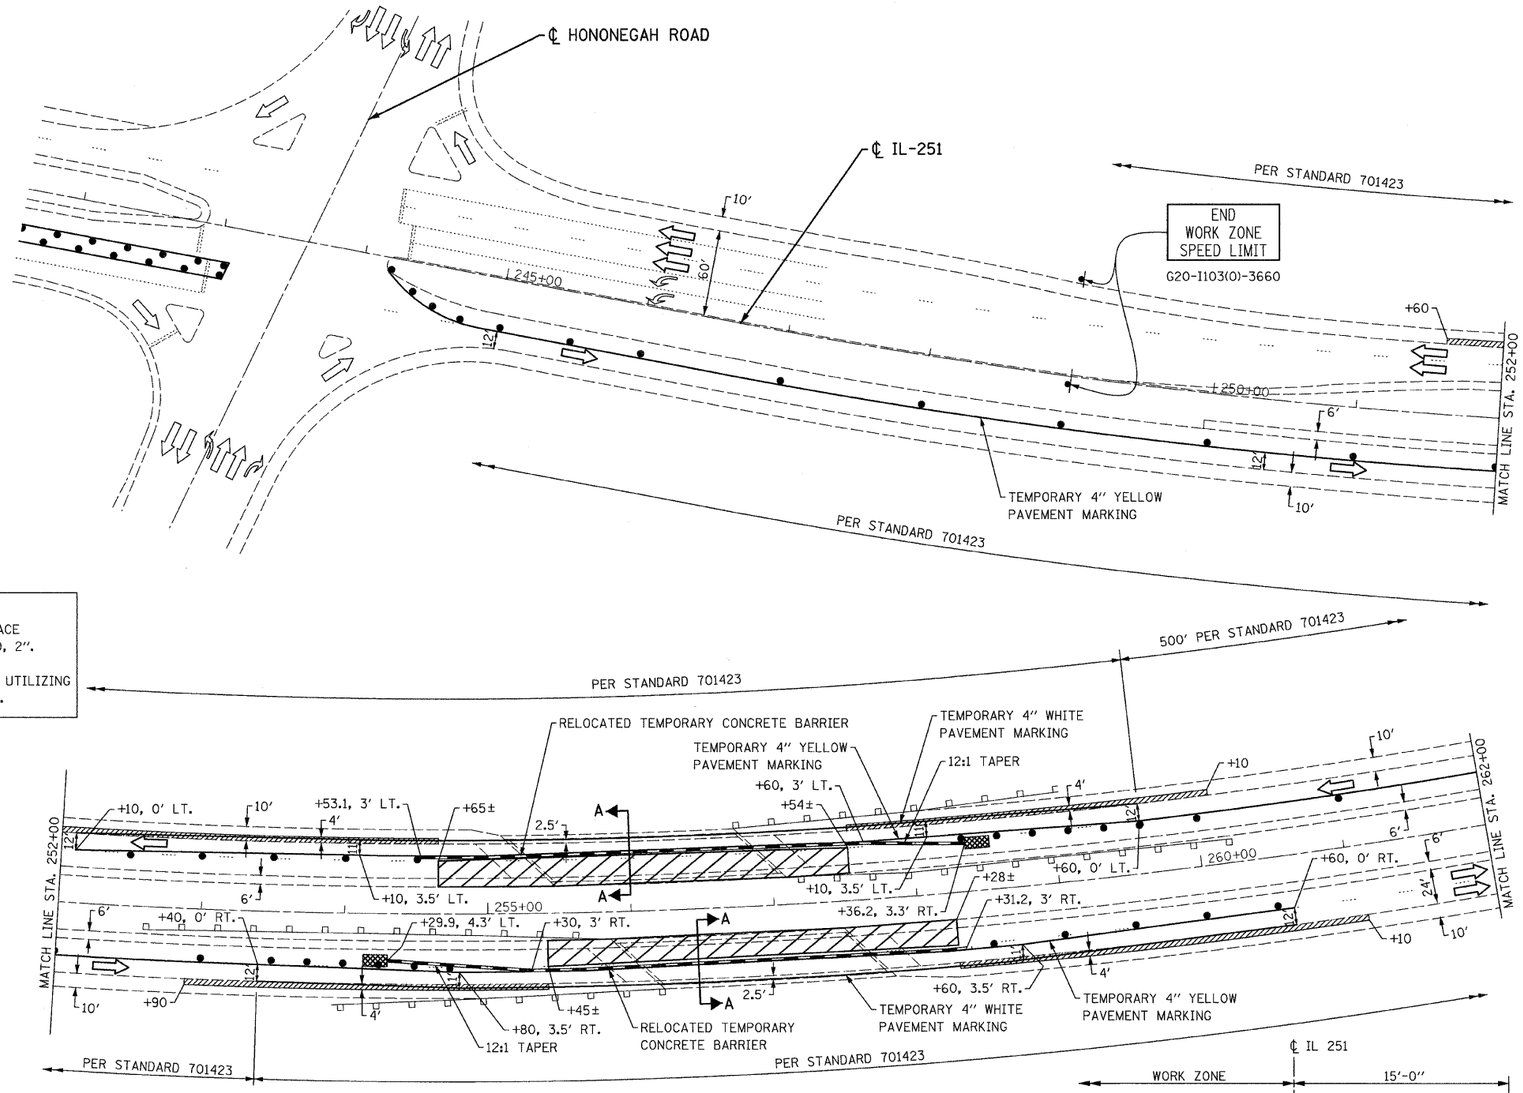


NOTES:

1) OUTSIDE SHOULDER REPAIR WORK SHALL CONSIST OF HMA SURFACE REMOVAL 2″ AND PLACEMENT OF SURFACE COURSE MIX "C", N50, 2″.

2) OUTSIDE SHOULDER WORK SHALL BE DONE DURING STAGE I AND UTILIZING LANE CLOSURE STANDARD 701422, "LANE CLOSURE, MULTI-LANE".

| ORIGINAL SURVEY | SURVEYED | BY | DATE |
|---|---|---|---|
| NOTE BOOK | PLOTTED | | |
| NO. | TEMPLATE | | |
| | AREAS | | |
| | AREAS CHECKED | | |

LEGEND

- PROPOSED HMA SURFACE REMOVAL, 2″ / HMA SURFACE COURSE, MIX 'C', N50, 2″
- TEMPORARY CONCRETE BARRIER
- IMPACT ATTENUATOR, TEMPORARY (NON-REDIRECTIVE), TEST LEVEL 3
- TRAFFIC FLOW ARROW
- WORK ZONE

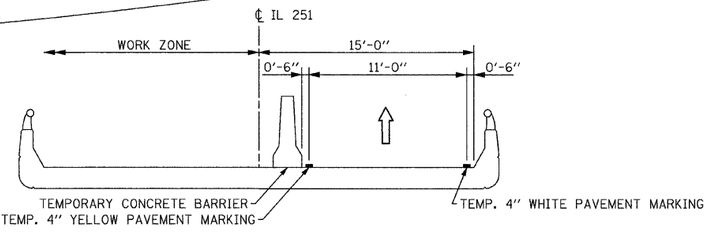


SECTION A-A

MOT 05

| | | | |
|---|---|---|---|
| FILE NAME = D264H22-sht-Stage2-02.dgn | DESIGNED - E.M. | REVISED - | |
| PLOT DATE = 1/24/2012 | DRAWN - B.K. | REVISED - | |
| PLOT SCALE = 50.0000 ' / IN. | CHECKED - M.P. | REVISED - | |
| | DATE - DECEMBER 2011 | REVISED - | |


CHRISTIAN-ROGE & ASSOCIATES, INC.
ENGINEERS-PLANNERS-SURVEYORS
211 WEST WACKER DRIVE
CHICAGO, ILLINOIS 60606
PHONE: (312)372-2023 FAX: (312)372-5274


**STATE OF ILLINOIS**
**DEPARTMENT OF TRANSPORTATION**

**TRAFFIC CONTROL AND PROTECTION PLAN**
**IL 251 AT NORTH KINNIKINNICK BRIDGE**
**STAGE II**

SCALE: | SHEET NO. OF SHEETS | STA. | TO STA.

| F.A.P. RTE. | SECTION | COUNTY | TOTAL SHEETS | SHEET NO. |
|---|---|---|---|---|
| 738 | (5B-1)M-1 | WINNEBAGO | 24 | 9 |
| | | CONTRACT NO. 64H22 | | |
| | ILLINOIS | | | |