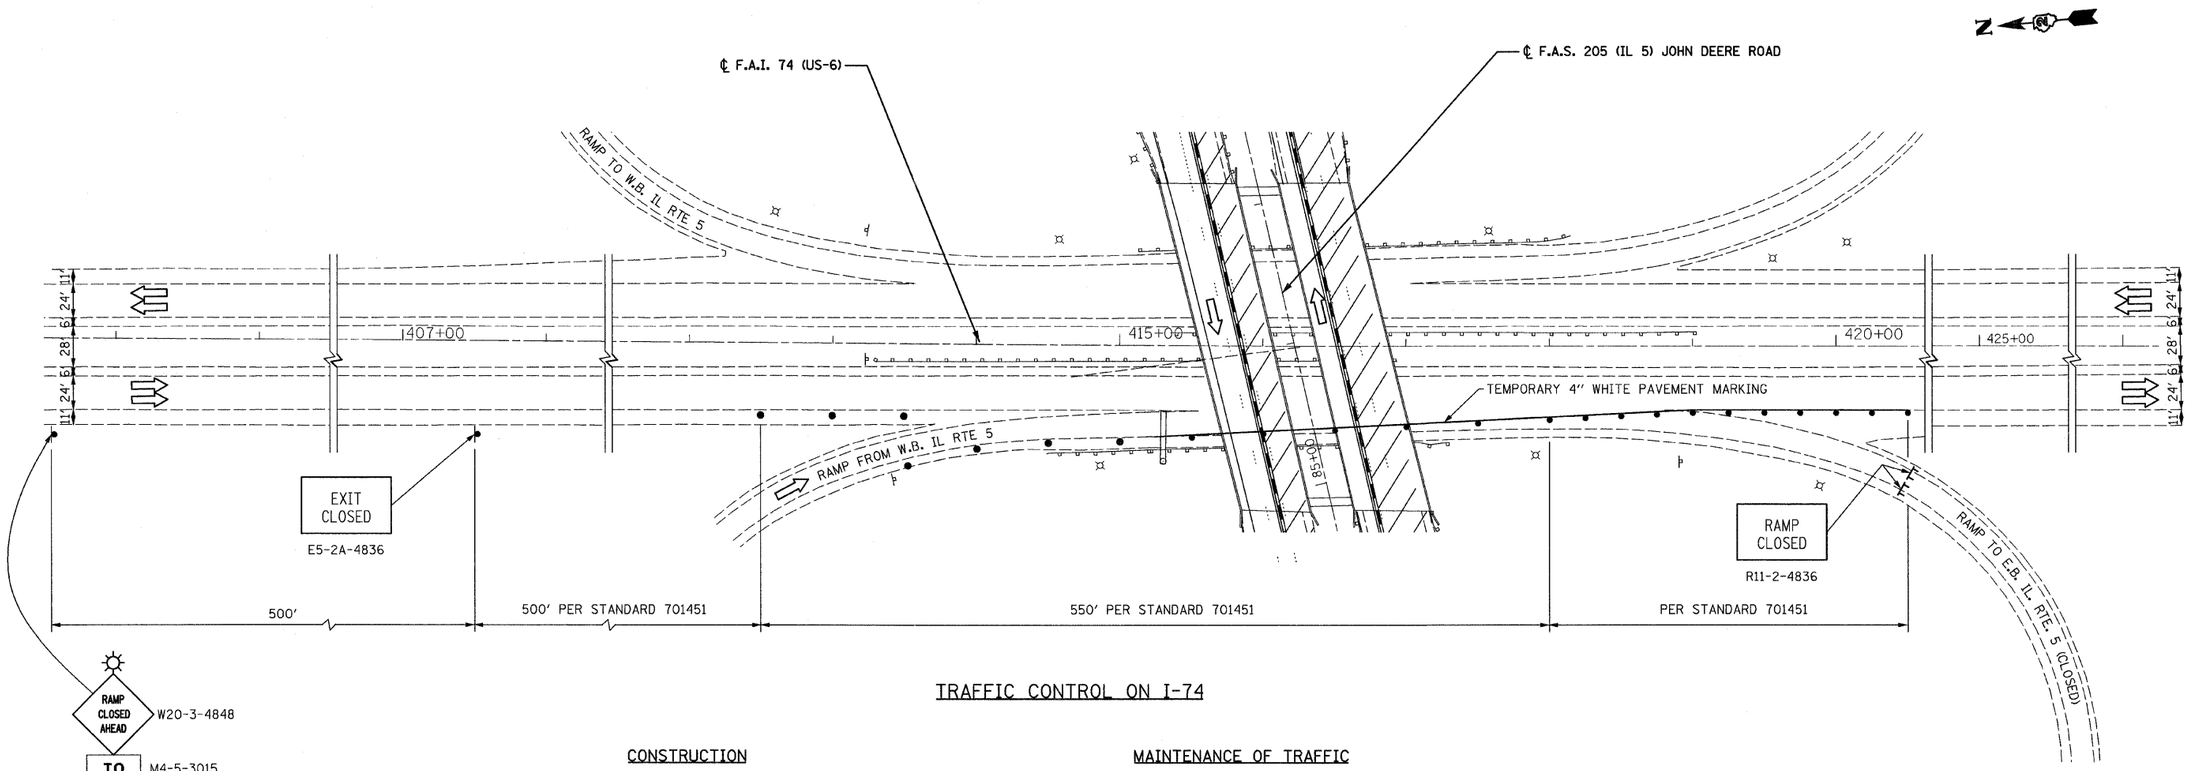

RAMP CLOSED AHEAD — W20-3-4848

TO — M4-5-3015

EAST — M3-2-3015

IL 5 — M1-100-3024

TRAFFIC CONTROL ON I-74

CONSTRUCTION

1. FULL DEPTH DECK REPAIR (SHIELDING) AND ABUTMENT AND PIER CONCRETE REPAIR.

MAINTENANCE OF TRAFFIC

1. USE STANDARD 701401, "LANE CLOSURE, FREEWAY / EXPRESSWAY" AND STANDARD 701411, "LANE CLOSURE, MULTILANE, AT ENTRANCE OR EXIT RAMP, FOR SPEEDS > 45 MPH".
2. FOR RAMP CLOSURE USE STANDARD 701451.

NOTE: FOR DETOUR ROUTING SEE SHEET NUMBER 6.

LEGEND

- PROPOSED HMA SURFACE REMOVAL, 2"
  HMA SURFACE COURSE, MIX 'C', N50, 2"
- TEMPORARY CONCRETE BARRIER
- RELOCATED IMPACT ATTENUATOR, TEMPORARY (NON-REDIRECTIVE) TEST LEVEL 3
- TRAFFIC FLOW ARROW
- WORK ZONE
- DRUMS SPACED AT INTERVALS AS NOTED
- TEMPORARY SIGN WITH MESSAGE

MOT 08

FINAL SURVEY	BY	DATE
SURVEYED		
PLOTTED		
TEMPLATE		
AREAS		
AREAS CHECKED		
NOTE BOOK		
NO.		

ORIGINAL SURVEY	BY	DATE
SURVEYED		
PLOTTED		
TEMPLATE		
AREAS		
AREAS CHECKED		
NOTE BOOK		
NO.		

FILE NAME =D264H71-sht-stage2.04.dgn
PLOT DATE =1/24/2012
PLOT SCALE=50.0000 ' / IN.

CHRISTIAN-ROGE & ASSOCIATES, INC.
ENGINEERS-PLANNERS-SURVEYORS
211 WEST WACKER DRIVE
CHICAGO, ILLINOIS 60606
PHONE: (312)372-2023 FAX: (312)372-5274

DESIGNED - E.M.	REVISED -		
DRAWN - B.K.	REVISED -		
CHECKED - G.F.L.	REVISED -		
DATE - JANUARY 2012	REVISED -		

STATE OF ILLINOIS
DEPARTMENT OF TRANSPORTATION

TRAFFIC CONTROL AND PROTECTION PLAN
I-74 AT IL ROUTE 5
STAGE II

SCALE: 1" = 50' | SHEET NO. OF SHEETS | STA. TO STA.

F.A.S. RTE.	SECTION	COUNTY	TOTAL SHEETS	SHEET NO.
205	(81-2HB-1)M	ROCK ISLAND	29	14
		CONTRACT NO. 64H71		
	ILLINOIS			