ROUTE NO.	SECTION	COUNTY	TOTAL SHEETS	SHEET NO.
FA RTE. 599	17(D)BR	ROCK ISLAND	80	21
FED. ROAD DST. NO. 7	ILLINOIS	PROJ. BR-F-599(3)		

sht 8 of 25

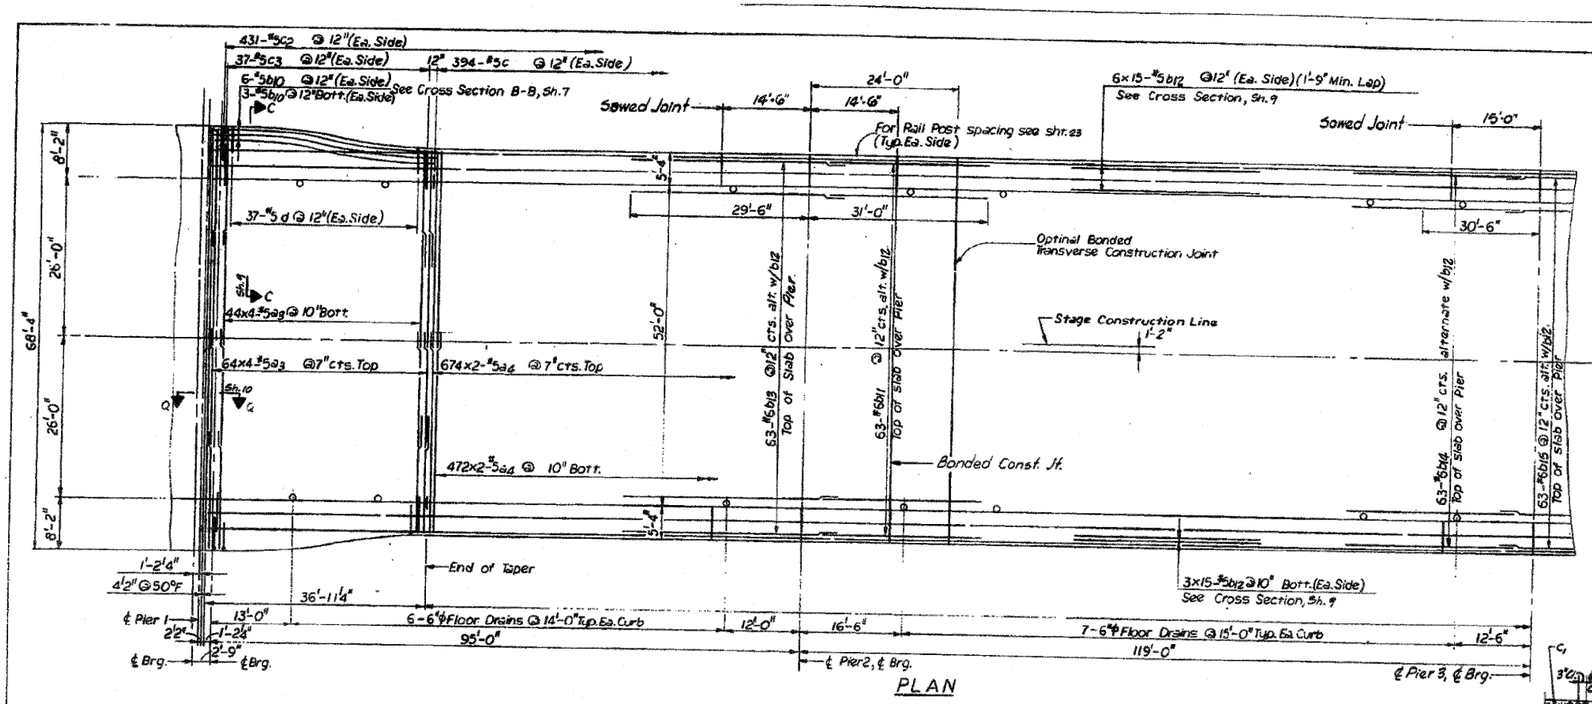

PLAN

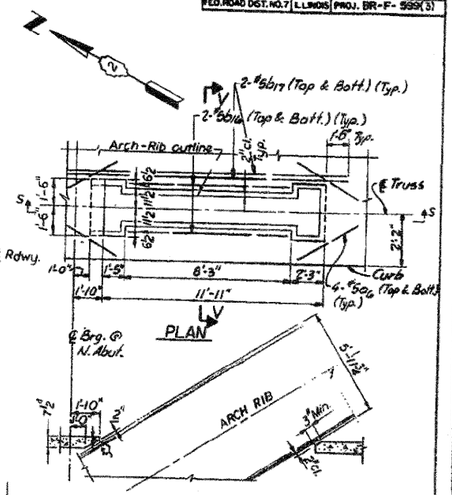

SECTION S-S

HOLE DETAIL AT ARCH RIB

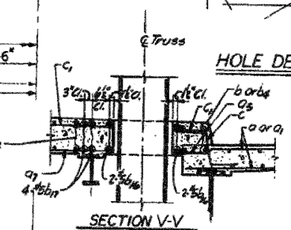

SECTION V-V

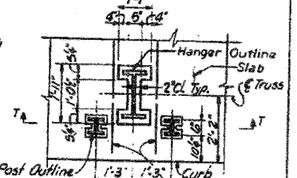

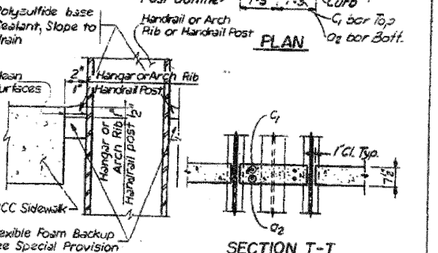

TYPICAL SEAL DETAIL AT HOLES

SECTION T-T

HOLE DETAIL AT HANGER

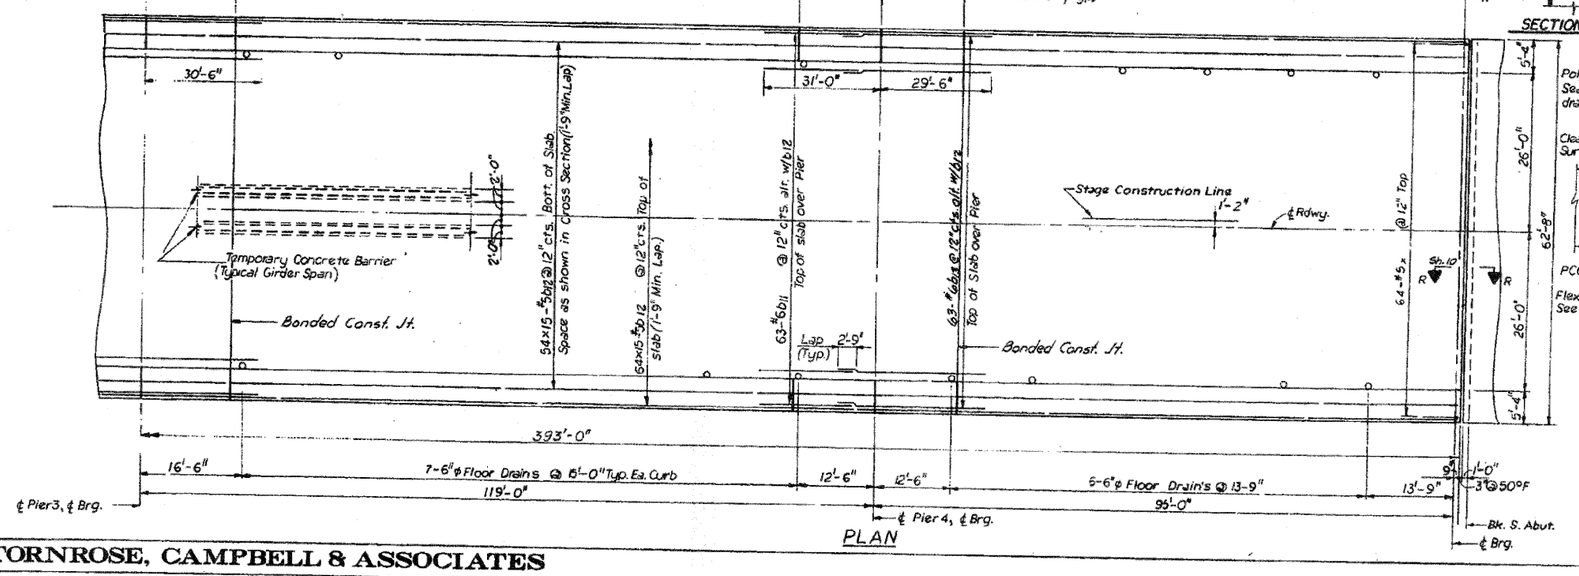

PLAN

Note: Bars a_5, a_7, b, b_4, & c_1 to be cut in the field to clear the opening around Arch Rib, Hangers & Handrail Posts.

Sta. 24+38.25

Work this sht. with sht. 7, 9, 10, 22 & 23

ILLINOIS DIVISION OF HIGHWAYS

FA. ROUTE 599

PROJECT BR-F-599(3) SECTION 17(D) BR

ROCK ISLAND COUNTY

DECK DETAILS— NORTH CHANNEL

Designed By: SK	Drawn By: LK	Quantities By: LK
Checked By: KN	Checked By: KN	Checked By: KN

TORNROSE, CAMPBELL & ASSOCIATES

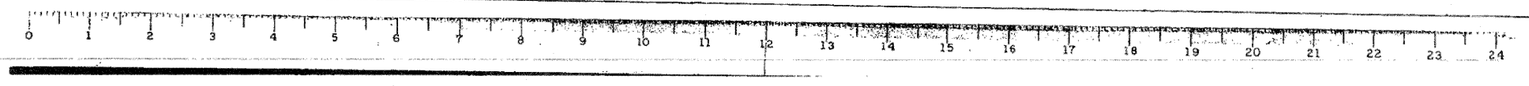

FILE NAME =	USER NAME = linkdj	DESIGNED -	REVISED -
O:\BR\Bridge Painting\Contracts\PAINTING\2012-1\PLANeng.dgn		DRAWN -	REVISED -
	PLOT SCALE = 50.0138 ' / in.	CHECKED -	REVISED -
	PLOT DATE = Wed Jan 25 15:09:54 2012	DATE -	REVISED -

STATE OF ILLINOIS
DEPARTMENT OF TRANSPORTATION

SCALE: ____ SHEET NO. __ OF __ SHEETS STA. ____ TO STA. ____

RTE.	SECTION	COUNTY	TOTAL SHEETS	SHEET NO.
var	D2 Bridge Painting 2012-1	var	24	10
		CONTRACT NO. 64H86		
	ILLINOIS FED. AID PROJECT			