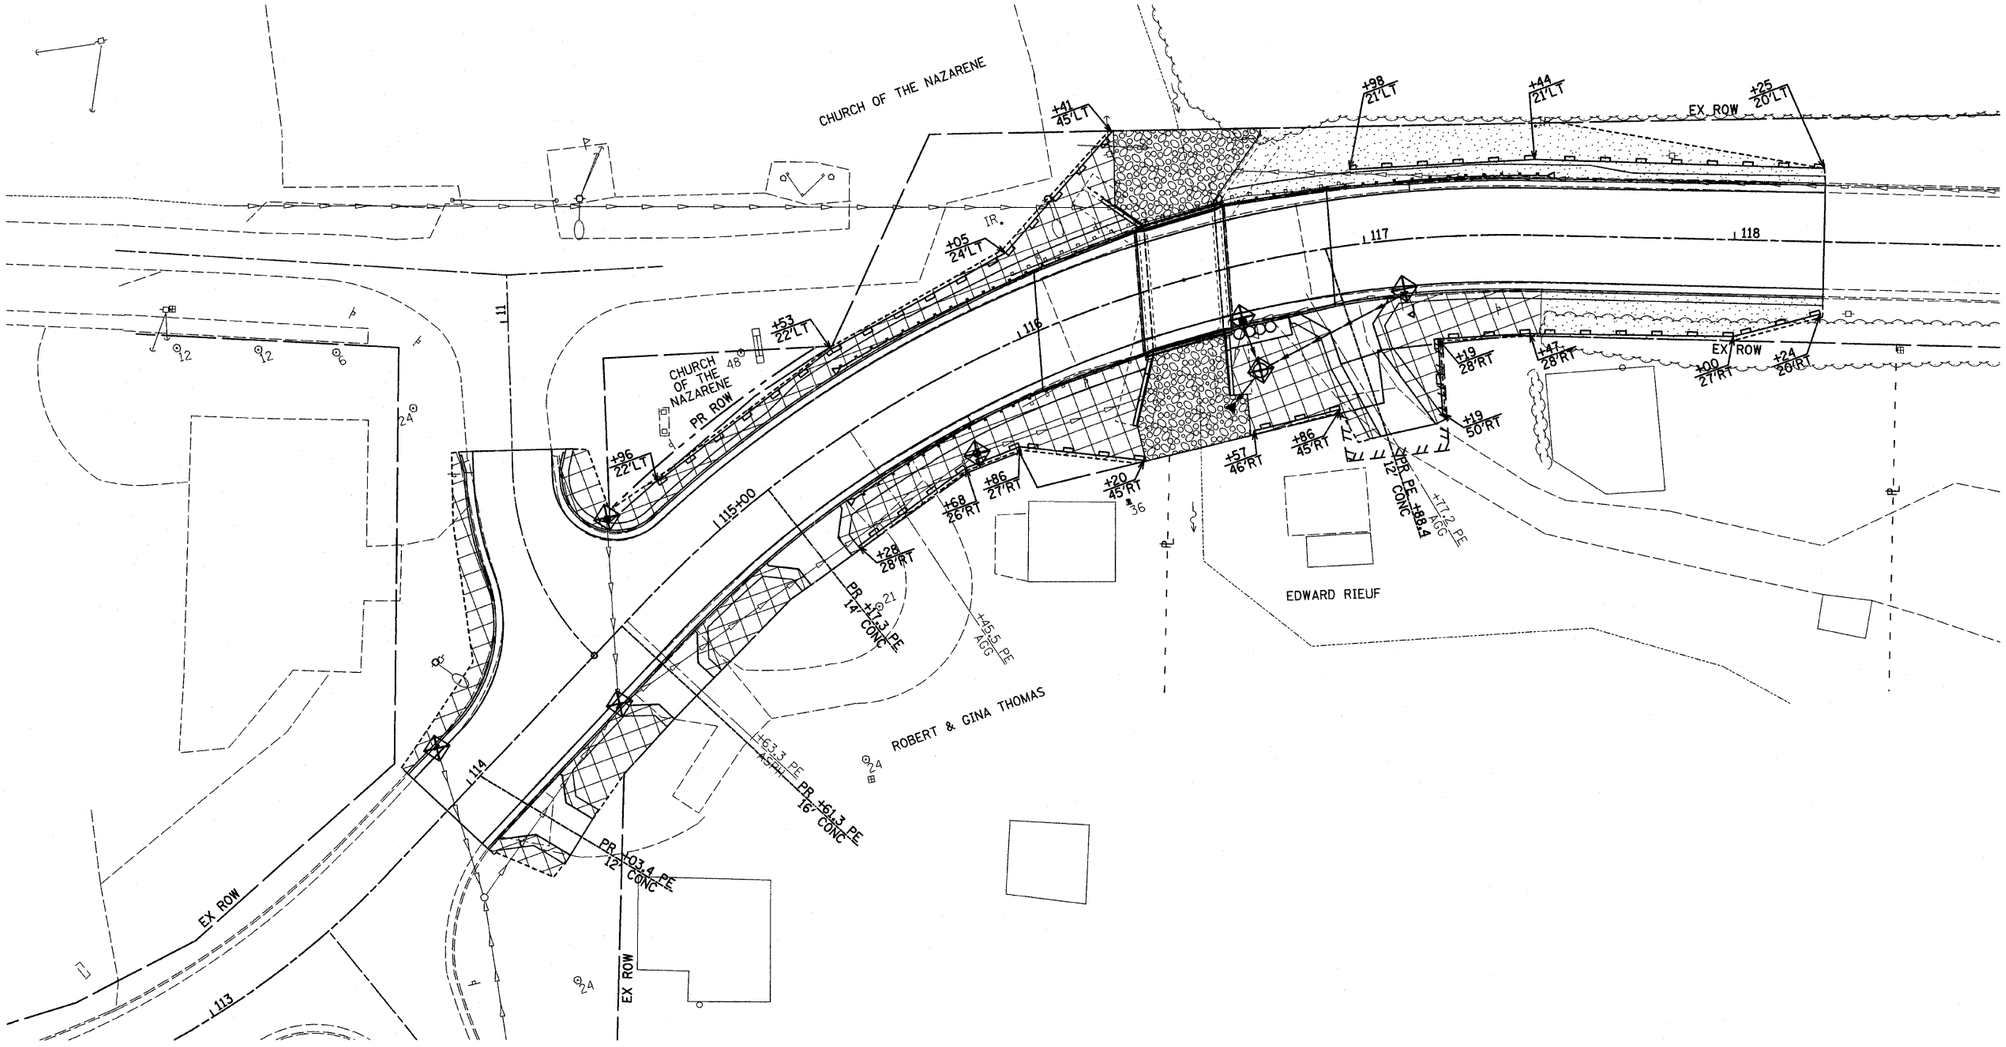

LEGEND

- INLET AND PIPE PROTECTION
- PERIMETER EROSION BARRIER
- TEMPORARY EROSION CONTROL SEEDING, EROSION CONTROL BLANKET & SEEDING, CLASS 3
- TEMPORARY EROSION CONTROL SEEDING, EROSION CONTROL BLANKET & SEEDING, CLASS 1
- STONE RIPRAP, CLASS A4 & FILTER FABRIC
- LIMITS OF CONSTRUCTION

NOTES:

1. ALL SEDIMENT AND EROSION CONTROL SYSTEMS SHALL BE CONSTRUCTED WITHIN THE RIGHT-OF-WAY OR TEMPORARY EASEMENT.
2. ALL SEDIMENT AND EROSION CONTROL SYSTEMS SHALL BE INSPECTED WEEKLY AND WITHIN 24 HOURS AFTER EACH ½" OR GREATER RAIN EVENT.
3. HEAVY DUTY EROSION CONTROL BLANKET SHALL BE PLACED ON ALL SLOPES GREATER THAN 1:2 (V:H), SEE CROSS SECTIONS.

N

20 0 20
SCALE IN FEET

FILE NAME = $FILEL$	USER NAME = $USER$	DESIGNED - JML	REVISED -	STATE OF ILLINOIS DEPARTMENT OF TRANSPORTATION	EROSION CONTROL PLAN	F.A.P. RTE.	SECTION	COUNTY	TOTAL SHEETS	SHEET NO.
		DRAWN - JJO	REVISED -			623	(G-1) BR-2	LASALLE	48	14
	PLOT SCALE = $SCALE$	CHECKED - MSW	REVISED -					CONTRACT NO. 66972		
	PLOT DATE = $DATE$	DATE - 11/07/11	REVISED -		SCALE: SHEET NO. OF SHEETS STA. TO STA.	FED. ROAD DIST. NO.	ILLINOIS	FED. AID PROJECT		