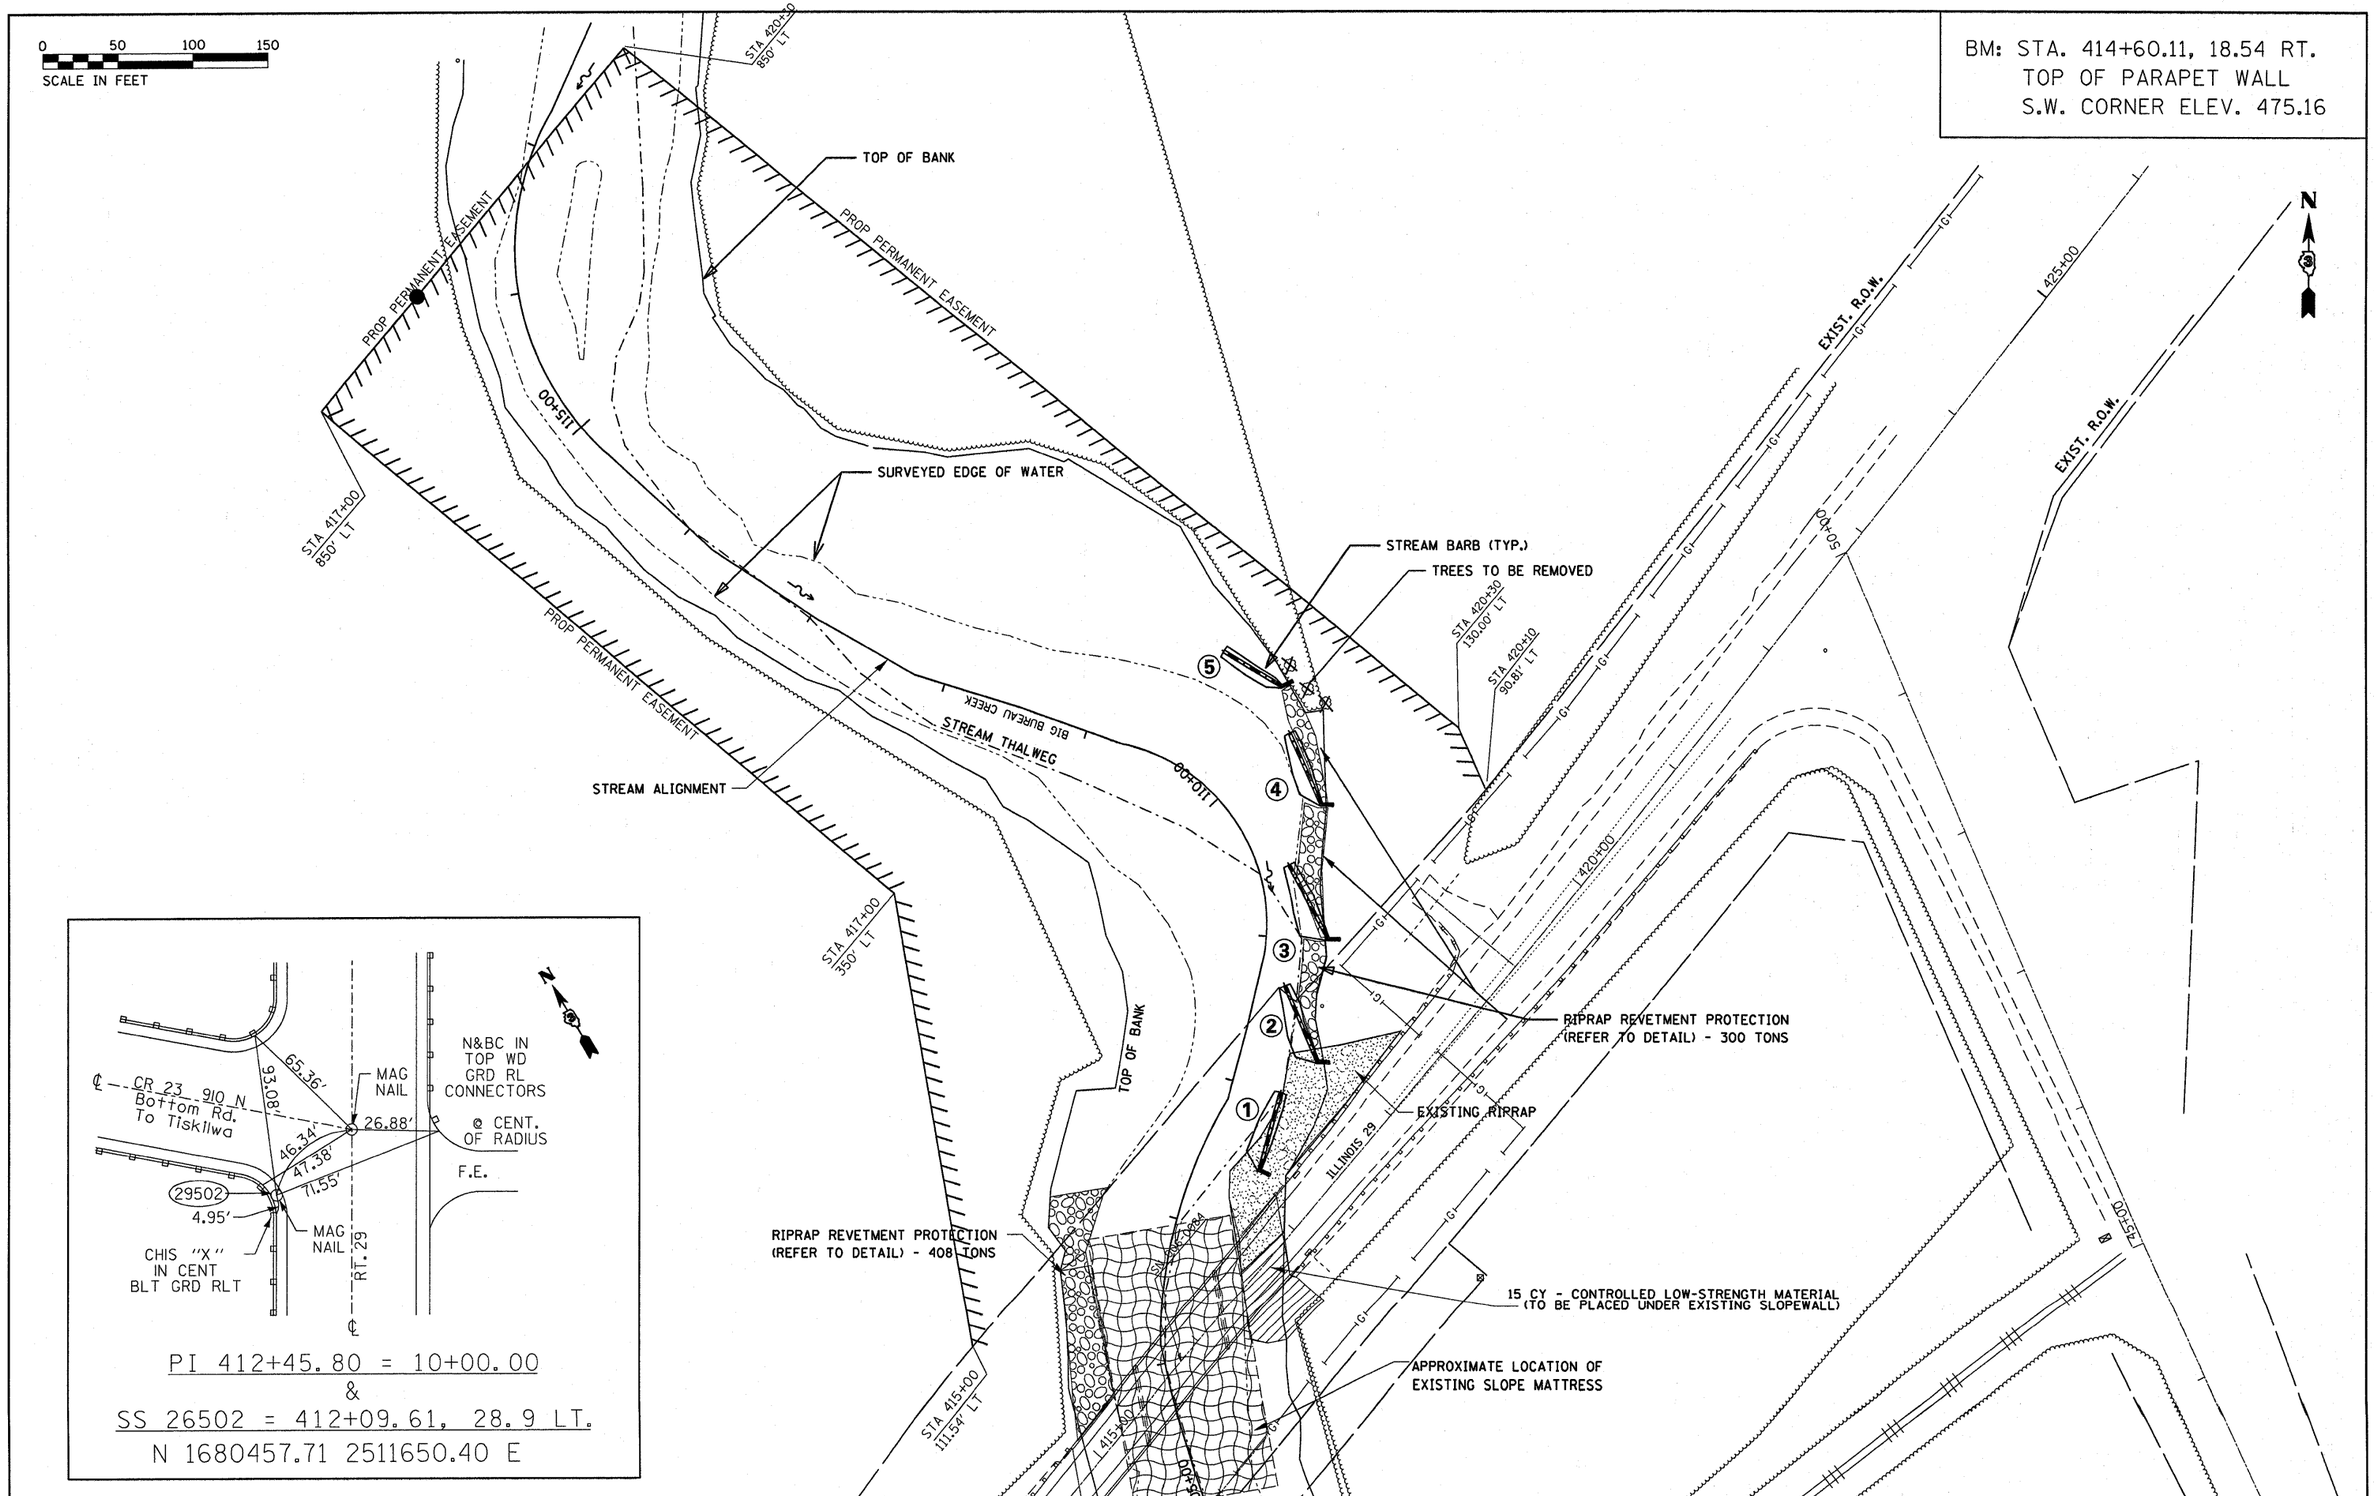

FILE NAME = c:\pw_work\pwidot\fergusonsa\d0234185\Barbs-Plan.dgn	USER NAME = fergusonsa	DESIGNED -	REVISED -	STATE OF ILLINOIS DEPARTMENT OF TRANSPORTATION	STREAM BARB PLAN VIEW	F.A.S RTE.	SECTION	COUNTY	TOTAL SHEETS / SHEET NO.
	PLOT SCALE = 50.0000 ' / in.	DRAWN -	REVISED -			2245	(22)I	BUREAU	10 / 3
	PLOT DATE = 3/8/2012	CHECKED -	REVISED -		SCALE: SHEET OF SHEETS STA. TO STA.			CONTRACT NO. 66A65	
		DATE -	REVISED -					ILLINOIS FED. AID PROJECT	