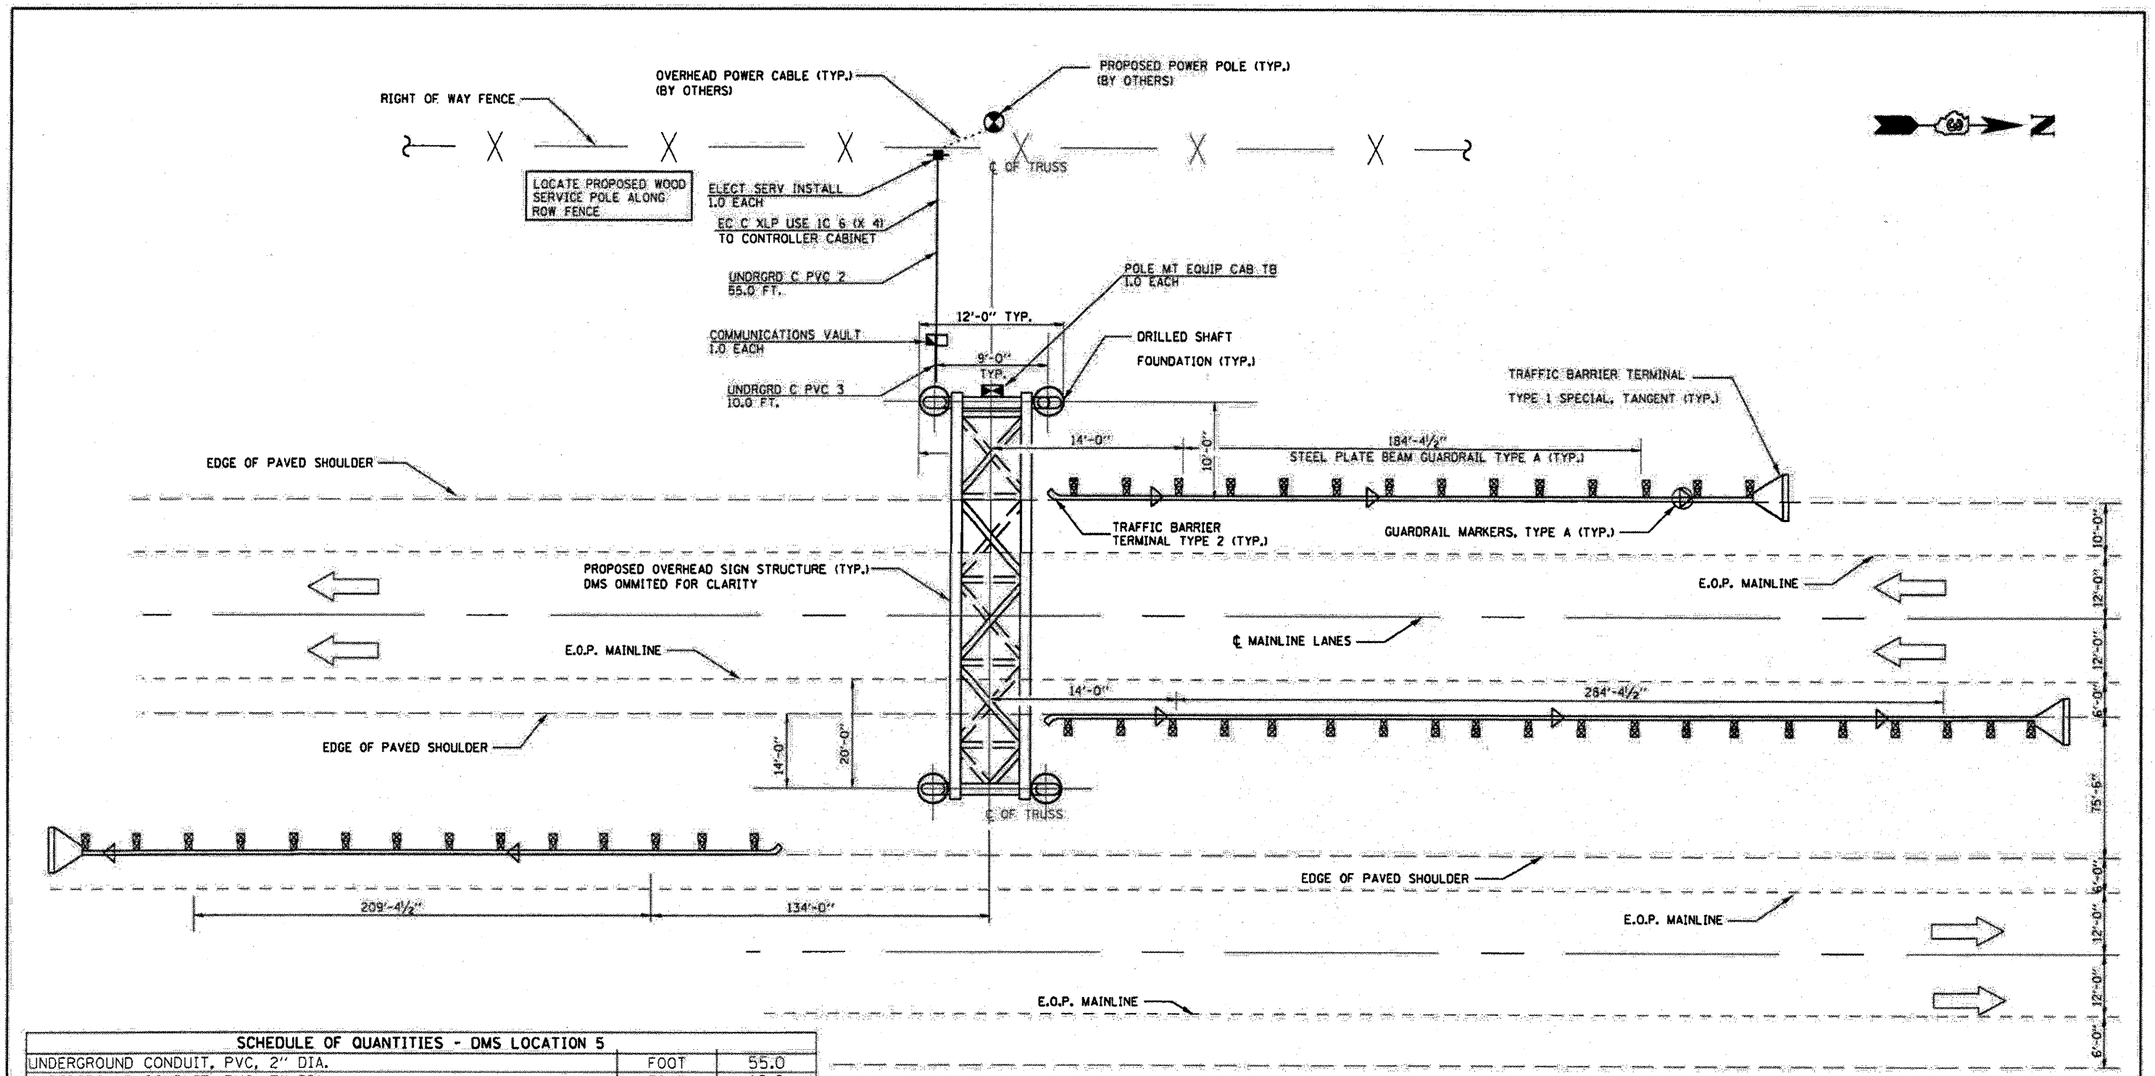

SCHEDULE OF QUANTITIES - DMS LOCATION 5		
UNDERGROUND CONDUIT, PVC, 2" DIA.	FOOT	55.0
UNDERGROUND CONDUIT, PVC, 3" DIA.	FOOT	10.0
ELECTRIC SERVICE INSTALLATION	EACH	1.0
ELECTRIC CABLE IN CONDUIT, 600V. (XLP-TYPE USE) 1/C NO. 6	FOOT	380.0
POLE MOUNTED EQUIPMENT CABINET, TYPE B	EACH	1.0
TRUSS MOUNTED LED DYNAMIC MESSAGE SIGN	EACH	1.0
CELLULAR MODEM	EACH	1.0
CLOSED-CIRCUIT TELEVISION DOME CAMERA, IP BASED	EACH	1.0
COMMUNICATIONS VAULT	EACH	1.0
STEEL PLATE BEAM GUARDRAIL, TYPE A, 6 FOOT POSTS	FOOT	680.0
TRAFFIC BARRIER TERMINAL, TYPE 2	EACH	3.0
TRAFFIC BARRIER TERMINAL, TYPE 1 (SPECIAL) TANGENT	EACH	3.0
GUARDRAIL MARKERS, TYPE A	EACH	9.0
TERMINAL MARKER - DIRECT APPLIED	EACH	3.0

LOCATION 5

I-39 SB M.P. 68.48 STA. 540+00

NOTES:

THE CONTRACTOR SHALL SUBMIT COMPLETE ELECTRICAL DESIGN DETAILS AND CALCULATIONS SEALED BY AN ILLINOIS LICENSED ELECTRICAL ENGINEER TO THE RESIDENT ENGINEER FOR REVIEW AND APPROVAL PRIOR TO THE ORDERING OF ANY MATERIALS.

FILE NAME = c:\pw_work\pwidot\patelyj\d0250292\D366828-sht-details.DGN	USER NAME = patelyj	DESIGNED -	REVISED -
		DRAWN -	REVISED -
	PLOT SCALE = 99.9999 ' / in.	CHECKED -	REVISED -
	PLOT DATE = 3/9/2012	DATE	REVISED -

STATE OF ILLINOIS
DEPARTMENT OF TRANSPORTATION

PROPOSED DMS INSTALLATION (LOCATION 5)
I-39 SB (M.P. 68.48, STA. 540+00)

SCALE: _____ | SHEET NO. 1 OF 1 SHEETS | STA. _____ TO STA.

F.A.I. RTE.	SECTION	COUNTY	TOTAL SHEETS	SHEET NO.
VAR	03 OVD MESSAGE SG - 2012	VAR	50	45
		CONTRACT NO. 66828		
	ILLINOIS			