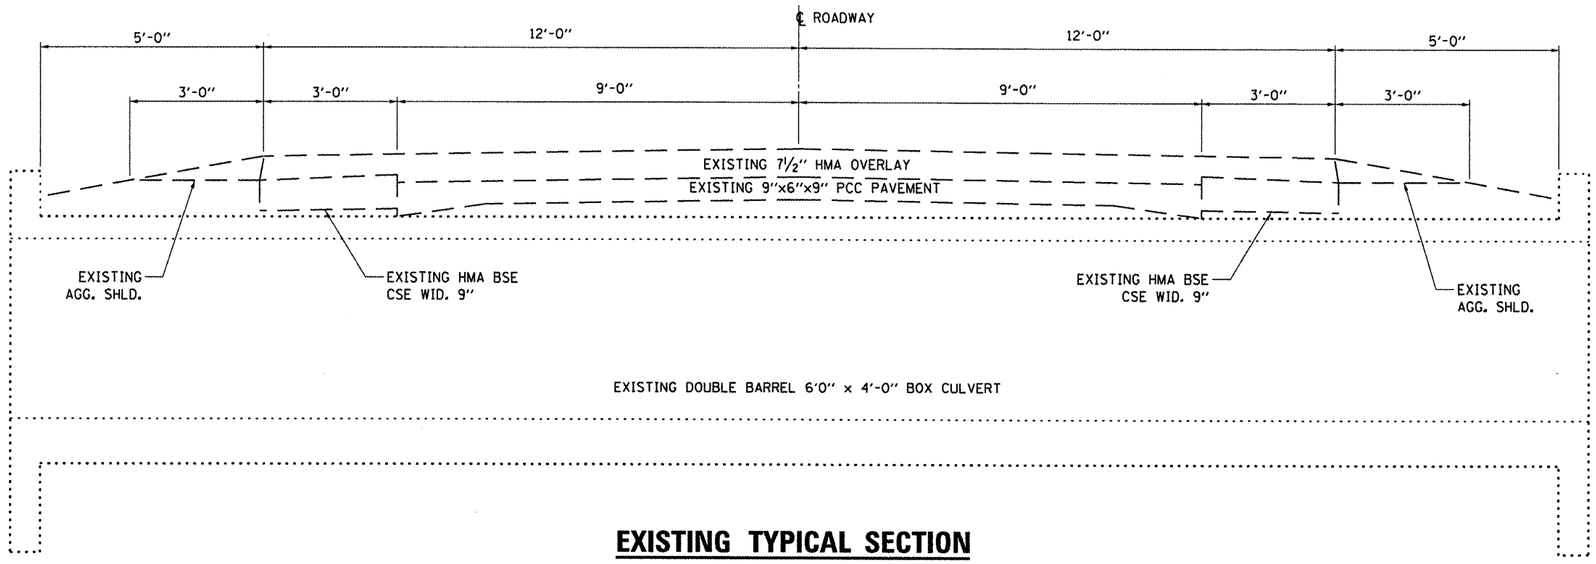

EXISTING TYPICAL SECTION

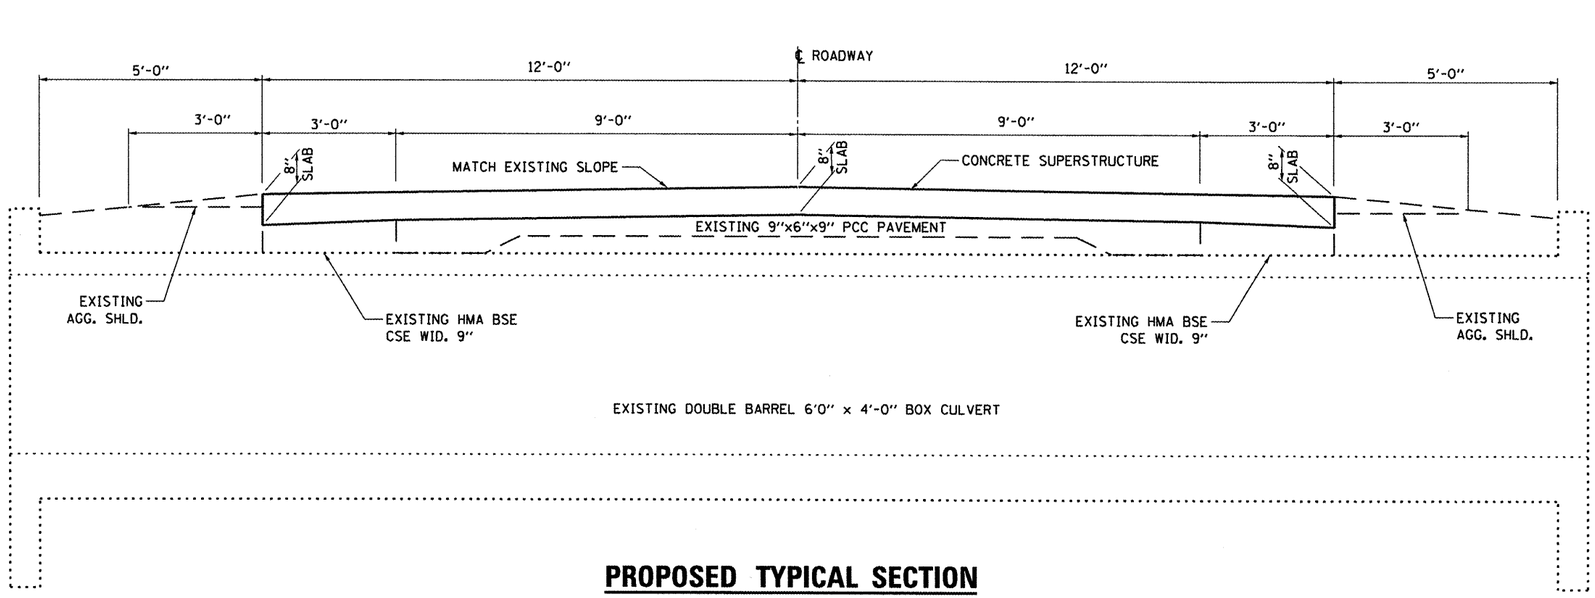

PROPOSED TYPICAL SECTION

FILE NAME = c:\pw_work\pwidot\patelyj\d0278071\D366870-sht-details.dgn	USER NAME = patelyj	DESIGNED - RON WOODSHANK	REVISED -
		DRAWN - RON WOODSHANK	REVISED -
	PLOT SCALE = 100.0000 ' / in.	CHECKED -	REVISED -
	PLOT DATE = 2/16/2012	DATE -	REVISED -

STATE OF ILLINOIS
DEPARTMENT OF TRANSPORTATION

TYPICAL ROADWAY SECTION AT STATION 215+47

SCALE: | SHEET NO. 1 OF 1 SHEETS | STA. | TO STA.

F.A.P. RTE.	SECTION	COUNTY	TOTAL SHEETS	SHEET NO.
798	(107)I	FORD	10	4

CONTRACT NO. 66B70

ILLINOIS | FED. AID PROJECT