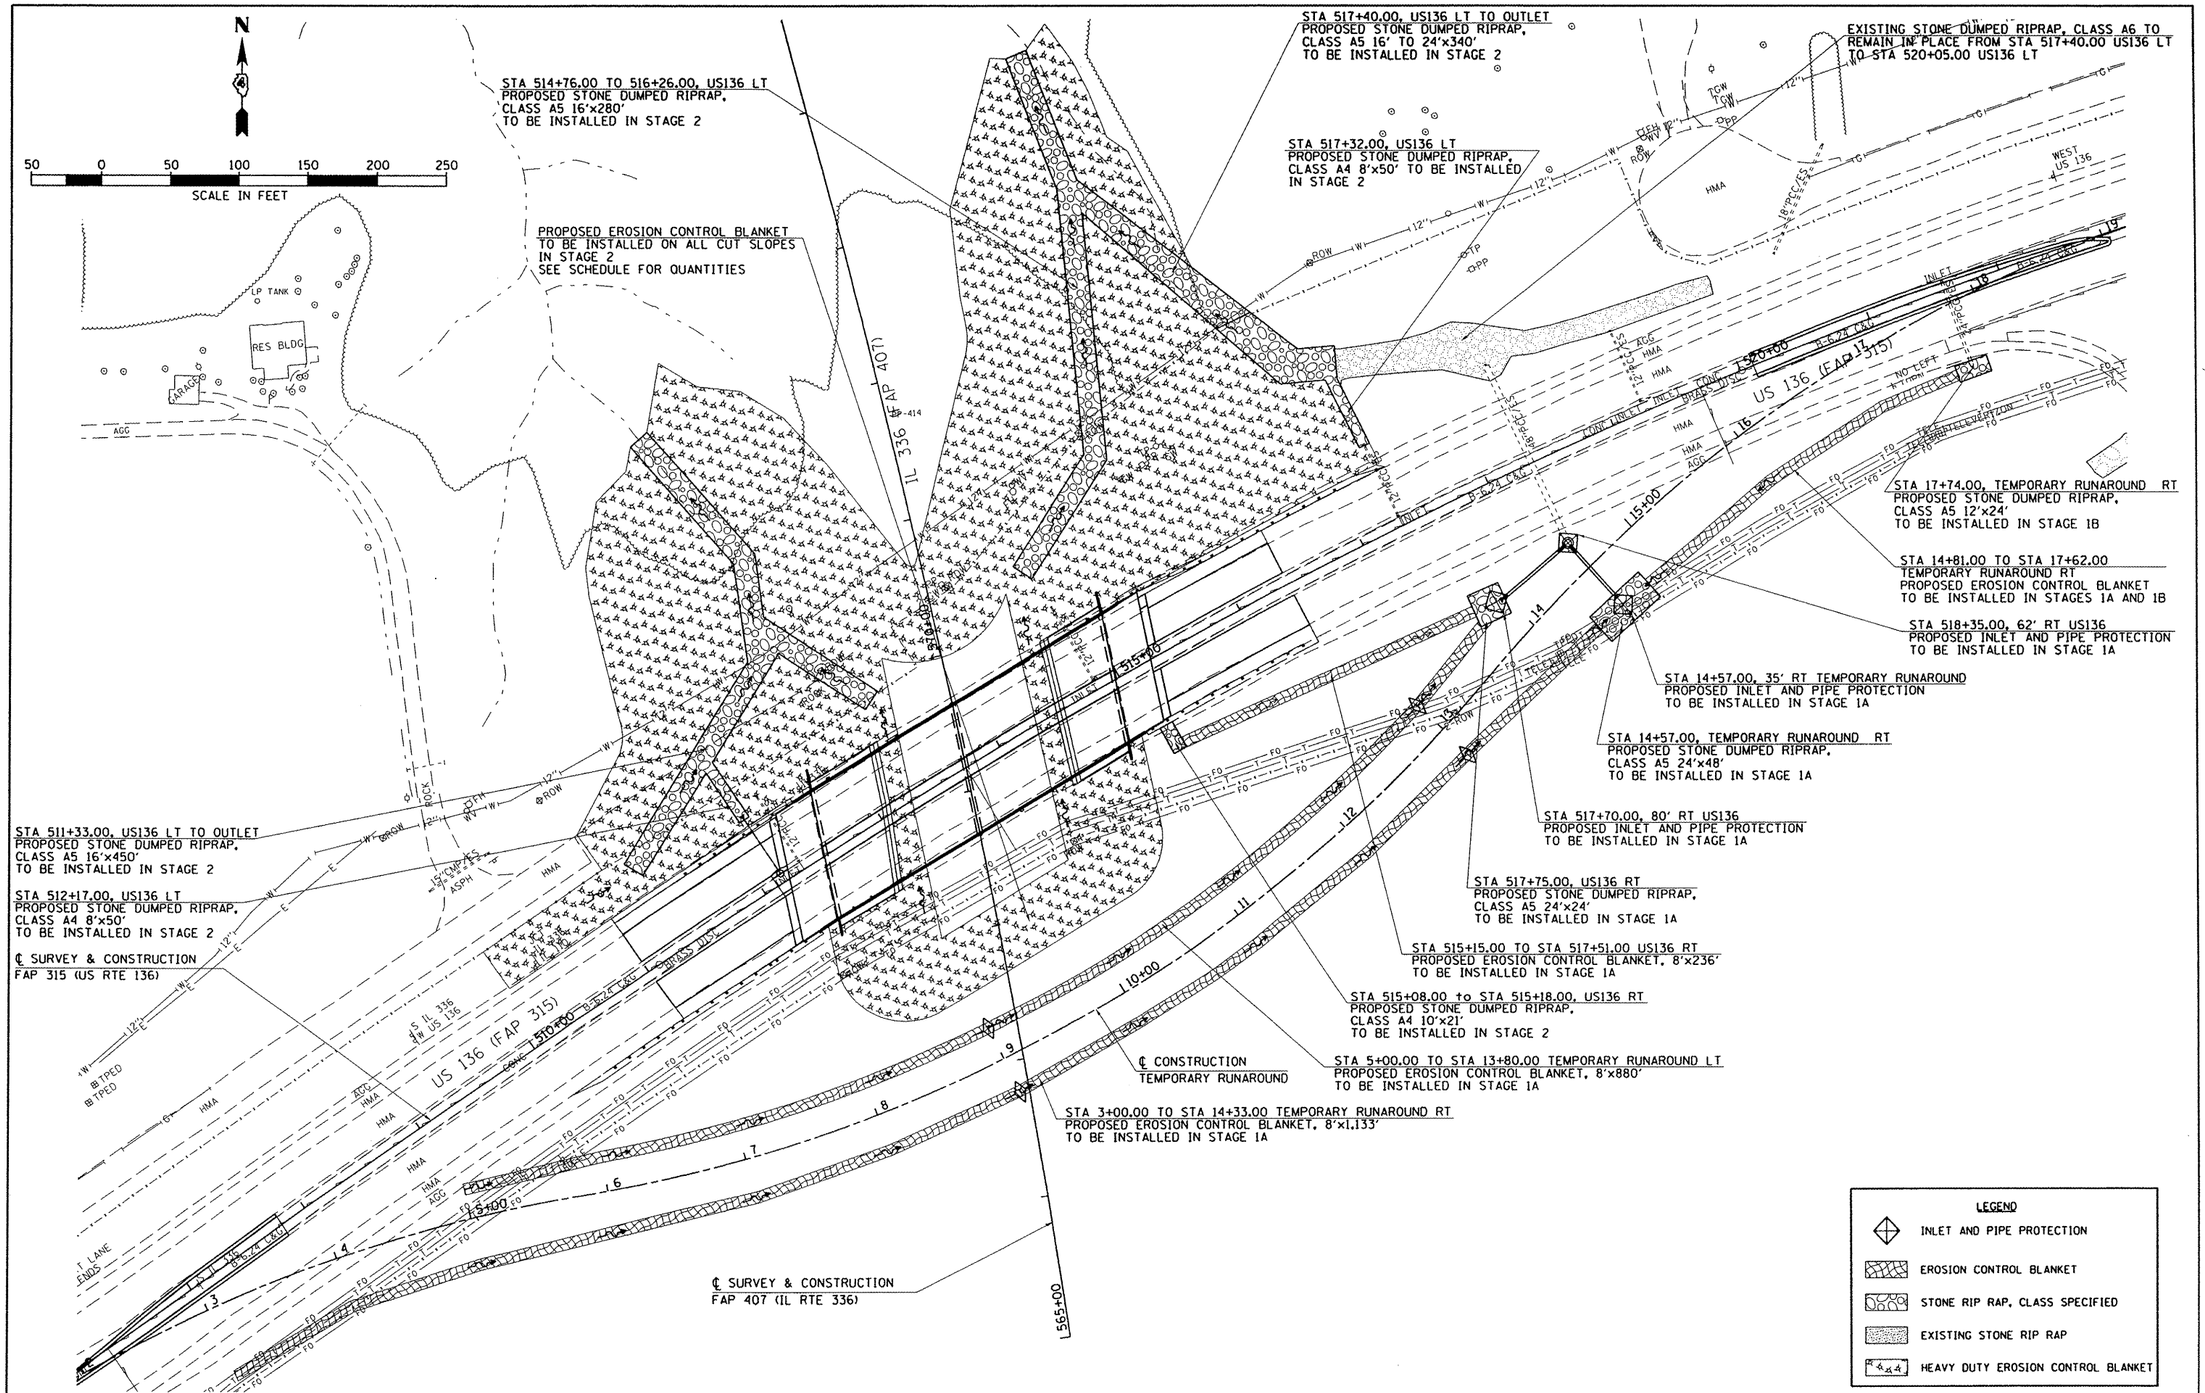

FILE NAME = v:\transportation\2891\us136plans\US136E001.dgn	USER NAME = tdarr	DESIGNED -	REVISED -	STATE OF ILLINOIS DEPARTMENT OF TRANSPORTATION	FAP 315 (US RTE 136) EROSION CONTROL PLAN	F.A.P. RTE.	SECTION	COUNTY	TOTAL SHEETS / SHEET NO.
		DRAWN -	REVISED -			315	55-3HB	McDONOUGH	103 / 30
	PLOT SCALE = 100.000000 FT / IN.	CHECKED -	REVISED -			CONTRACT NO. 68A40			
	PLOT DATE = 8/23/2011	DATE -	REVISED -		SCALE: 1"=50' / SHEET NO. OF SHEETS / STA. TO STA.	ILLINOIS FED. AID PROJECT			