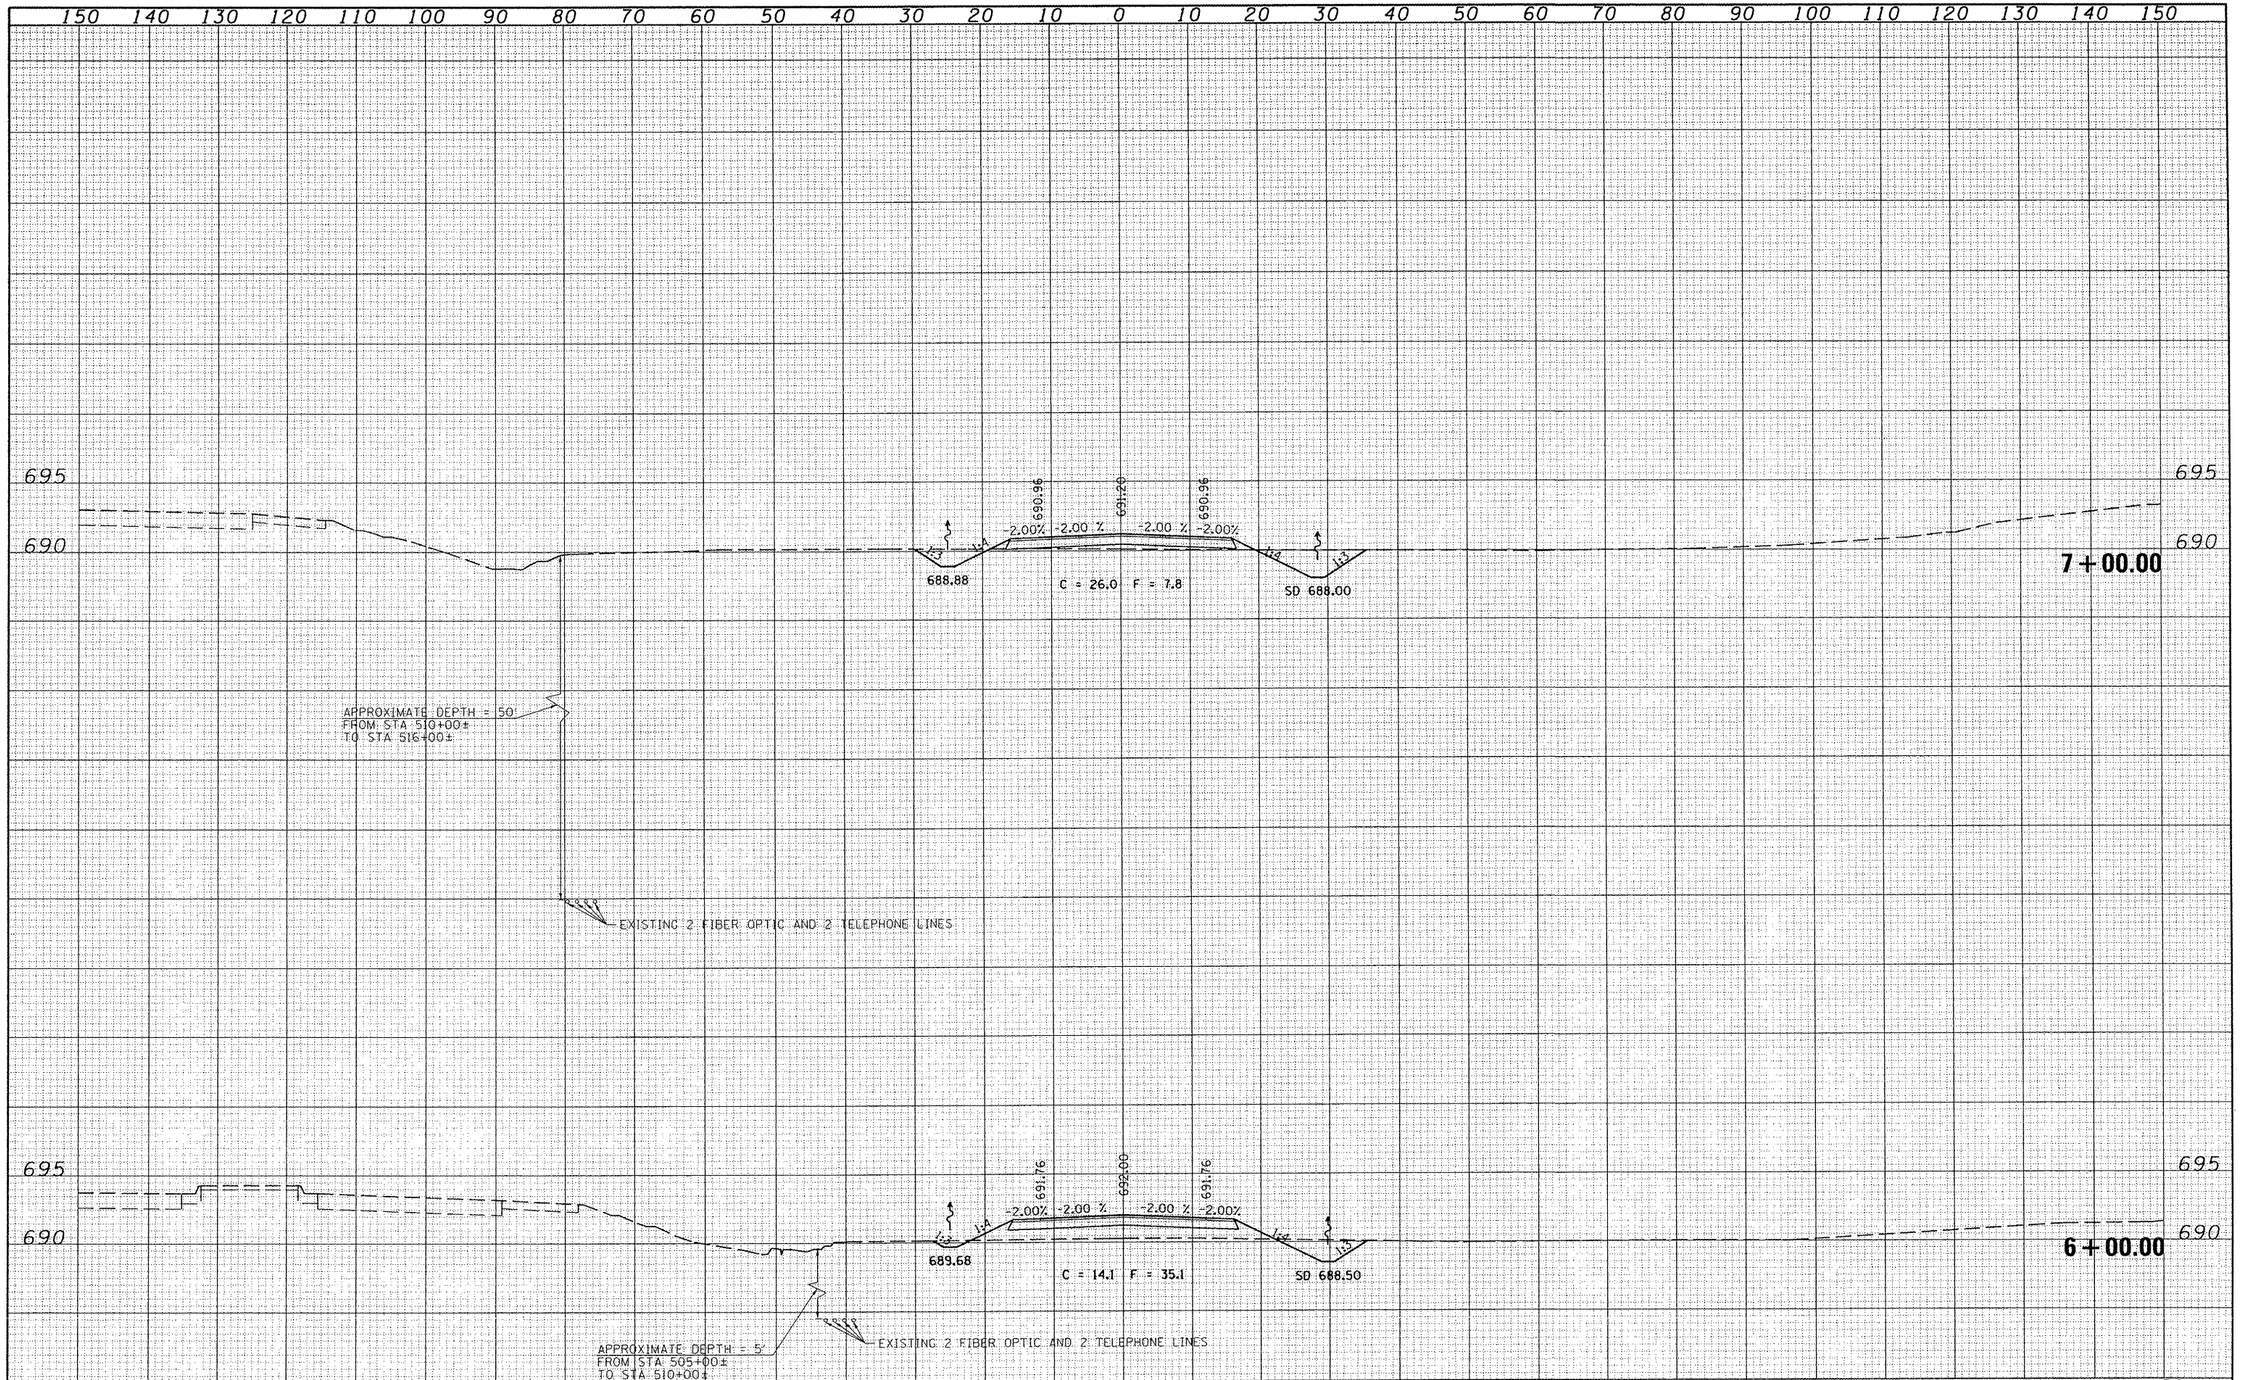

FINAL SURVEY	BY	DATE
SURVEYED		
PLOTTED		
TEMPLATE		
AREAS		
AREAS CHECKED		
NOTE BOOK NO.		

ORIGINAL SURVEY	BY	DATE
SURVEYED		
PLOTTED		
TEMPLATE		
AREAS		
AREAS CHECKED		
NOTE BOOK NO.		

FILE NAME = V:\Transportation\2891\US136Plans\US136STAGING\sheets.dgn	USER NAME = jwhite	DESIGNED -	REVISED -
		DRAWN -	REVISED -
	PLOT SCALE = 20.00 ' / IN.	CHECKED -	REVISED -
	PLOT DATE = 8/23/2011	DATE -	REVISED -

STATE OF ILLINOIS
DEPARTMENT OF TRANSPORTATION

FAP 315 (US RTE 136)
TEMPORARY RUNAROUND CROSS SECTIONS

SCALE: | SHEET NO. 3 OF 9 SHEETS | STA. 6+00.00 TO STA. 7+00.00

F.A.P. RTE.	SECTION	COUNTY	TOTAL SHEETS	SHEET NO.
315	55-3HB	McDONOUGH	103	97

CONTRACT NO. 68A40

ILLINOIS FED. AID PROJECT