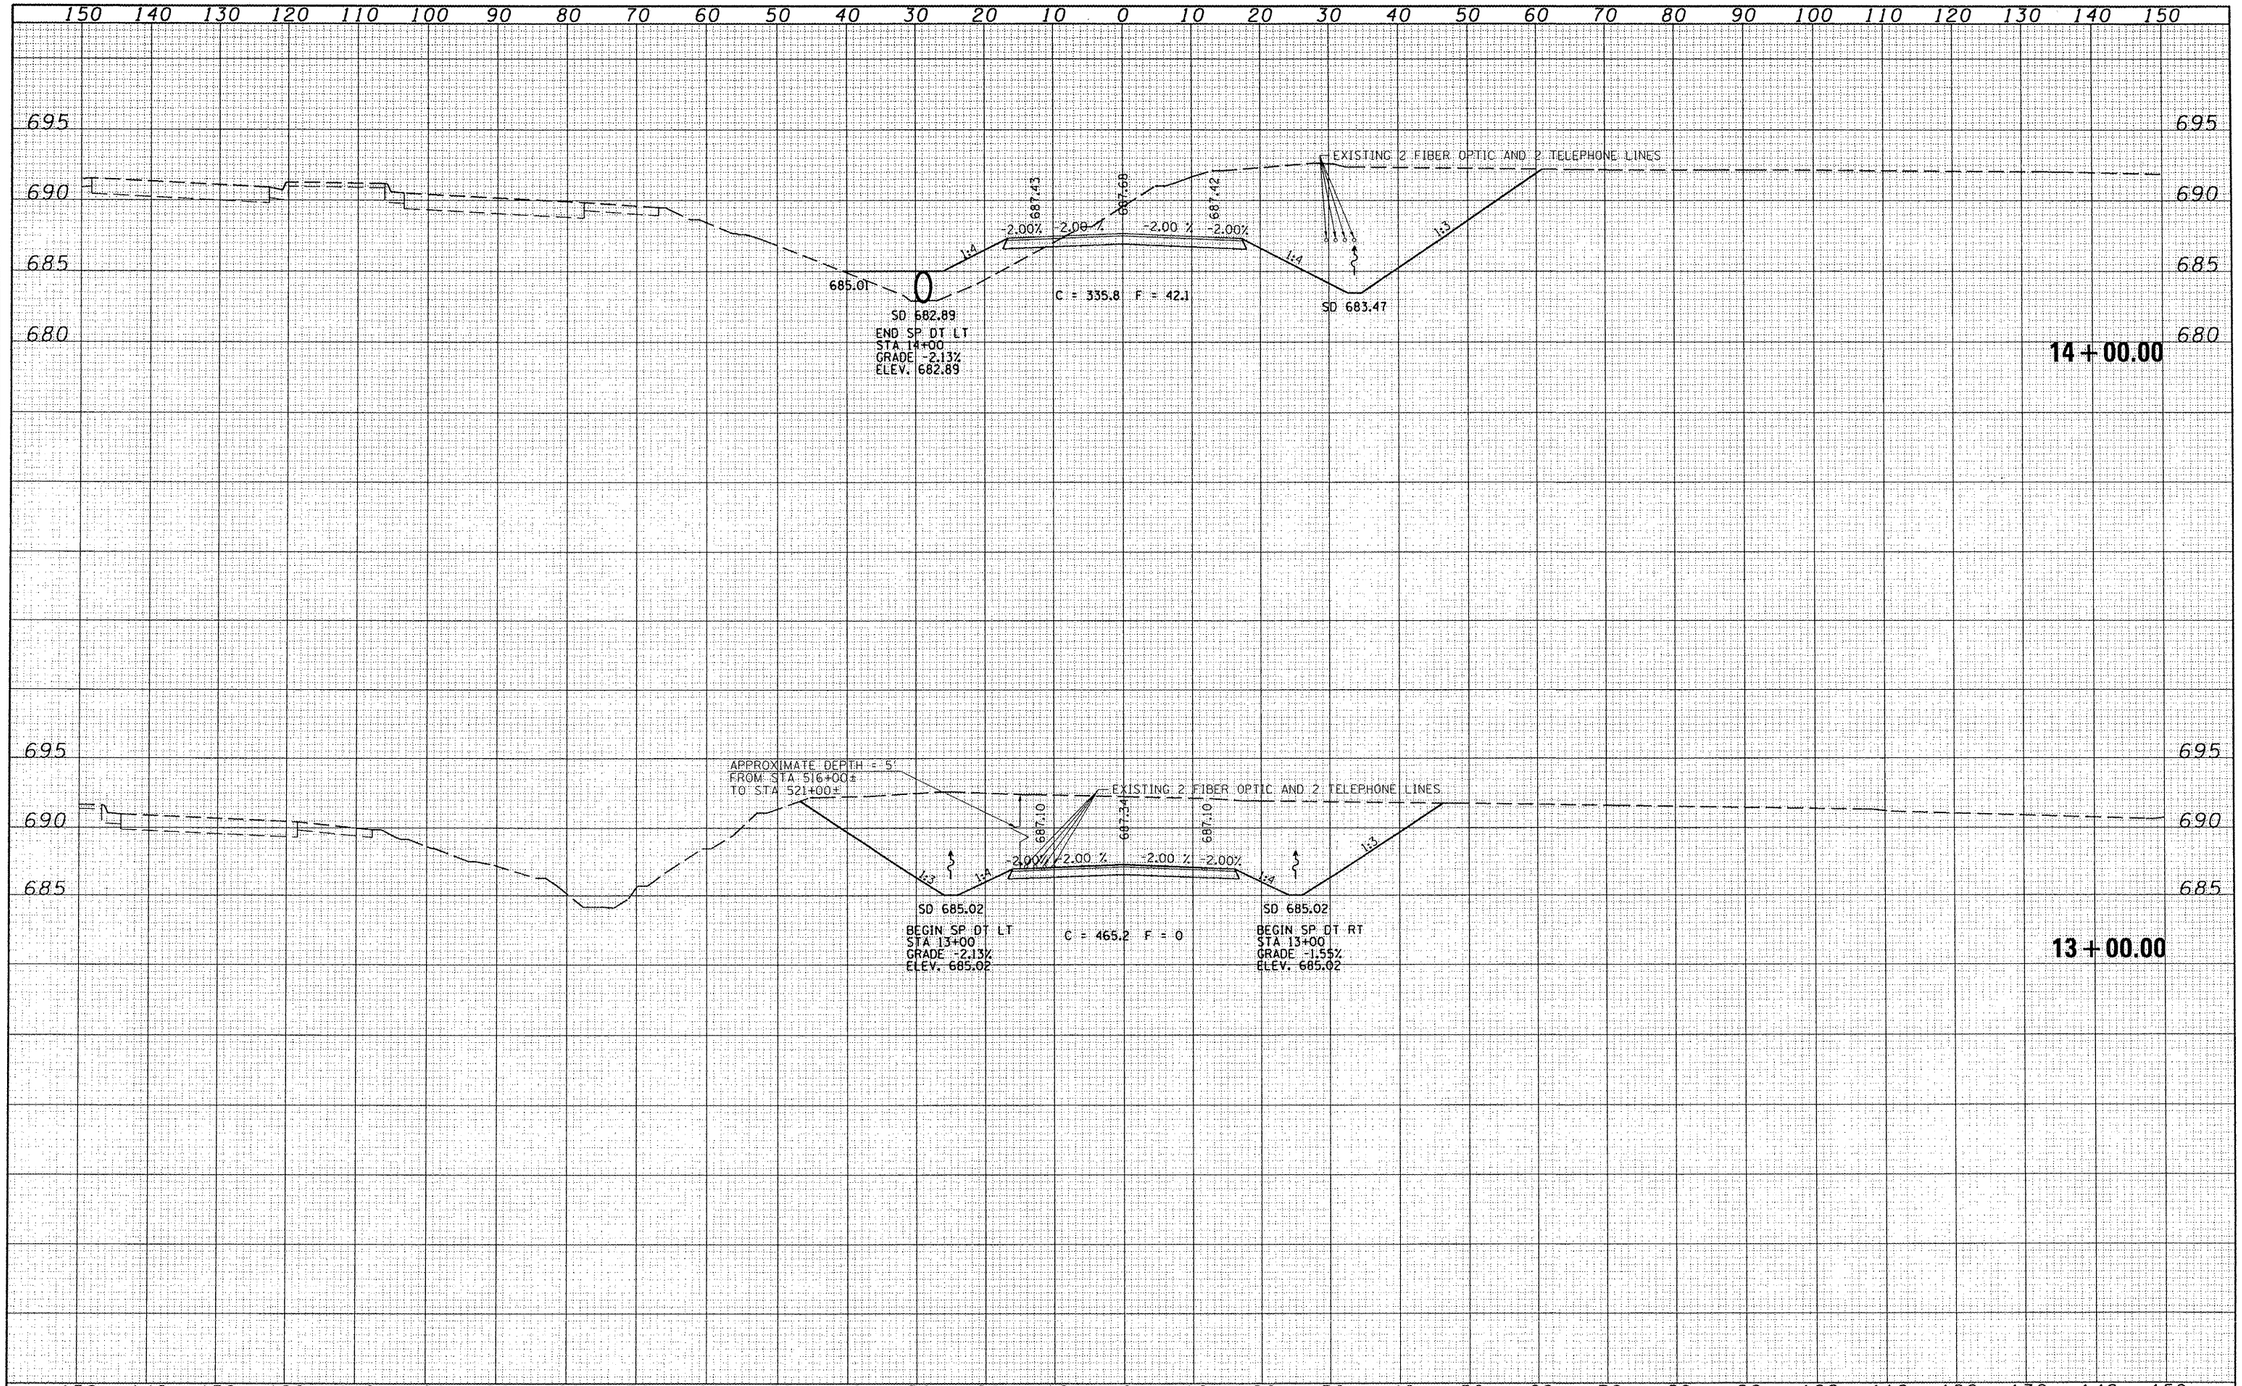

FINAL SURVEY	BY	DATE
SURVEYED		
PLOTTED		
TEMPLATE		
AREAS		
AREAS CHECKED		
NOTE BOOK NO.		

ORIGINAL SURVEY	BY	DATE
SURVEYED		
PLOTTED		
TEMPLATE		
AREAS		
AREAS CHECKED		
NOTE BOOK NO.		

FILE NAME = V:\Transportation\2891\US136Plans\US136STAGINGsheets.dgn

USER NAME = jwhite	DESIGNED -	REVISED -	
	DRAWN -	REVISED -	
PLOT SCALE = 20.00 ' / IN.	CHECKED -	REVISED -	
PLOT DATE = 8/23/2011	DATE -	REVISED -	

STATE OF ILLINOIS
DEPARTMENT OF TRANSPORTATION

FAP 315 (US RTE 136)
TEMPORARY RUNAROUND CROSS SECTIONS

SCALE: | SHEET NO. 6 OF 9 SHEETS | STA. 13+00.00 TO STA. 14+00.00

F.A.P. RTE.	SECTION	COUNTY	TOTAL SHEETS	SHEET NO.
315	55-3HB	McDONOUGH	103	100
		CONTRACT NO. 68A40		
		ILLINOIS FED. AID PROJECT		