③ EXISTING TYPICAL CROSS SECTION

F.A.P. ROUTE 323 (U.S. 36)

LOCATION #4

STATION	TO	STATION
② 1135+25.00		1144+54.00 ②

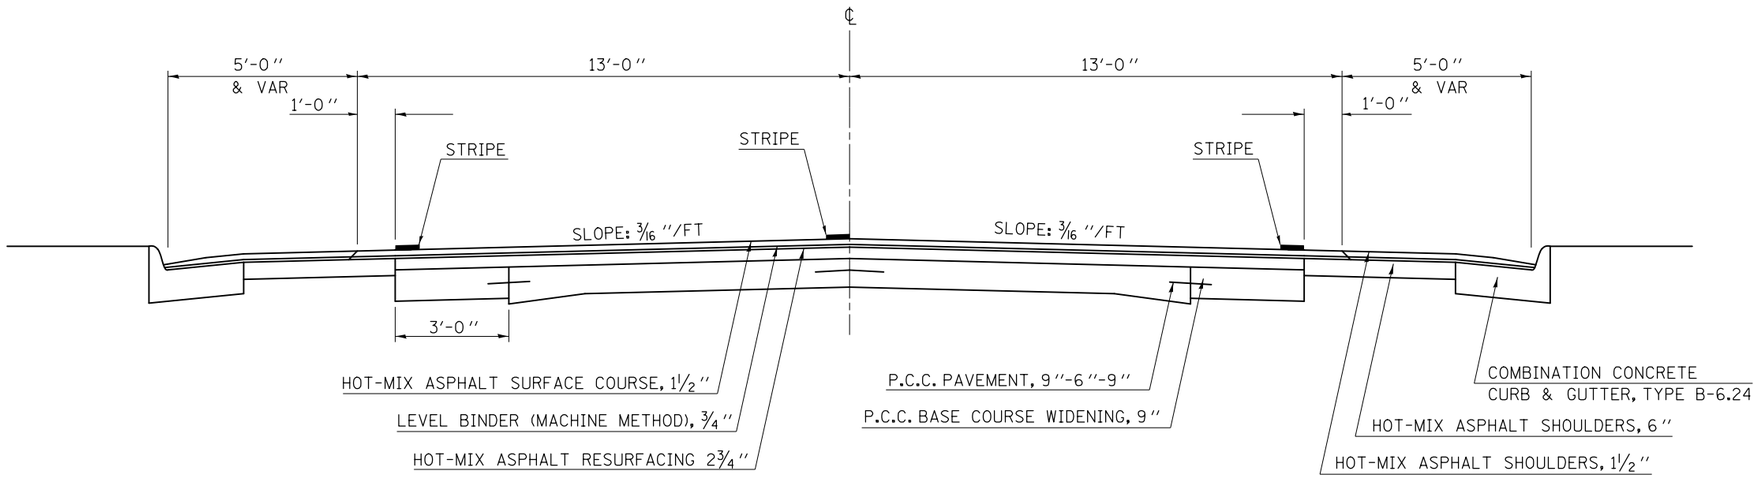

④ EXISTING TYPICAL CROSS SECTION

RAILROAD OMISSION:

STA. 1650+67.50 TO STA. 1651+92.50

F.A.P. ROUTE 323 (U.S. 36)

LOCATION #4

STATION	TO	STATION
② 1646+45.00		1656+55.00 ②

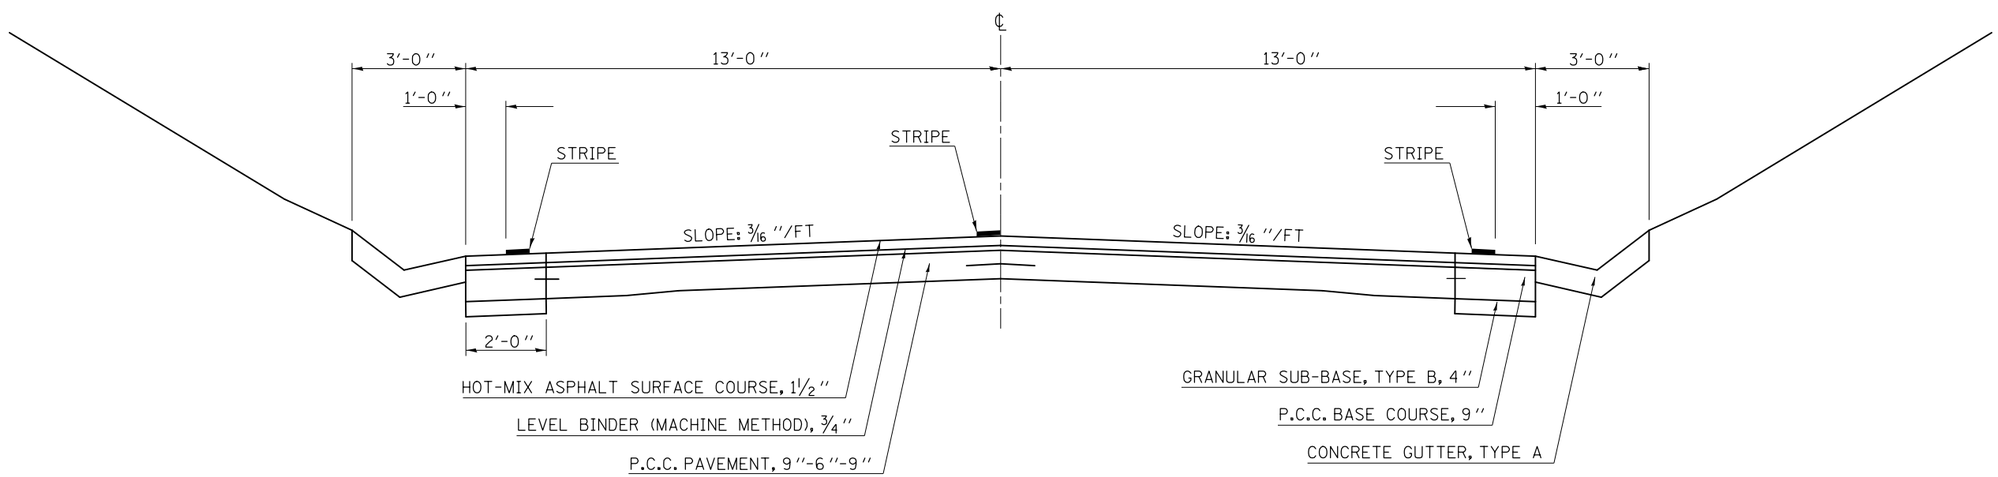

* D5 CRACK & JOINT SEAL 2012-2

FILE NAME = c:\pw_work\pwidot\piersonbr\d0287987\D570933-sht-typical.dgn	USER NAME = piersonbr	DESIGNED - BS	REVISED -	STATE OF ILLINOIS DEPARTMENT OF TRANSPORTATION	TYPICAL CROSS SECTIONS	F.A. RTE.	SECTION	COUNTY	TOTAL SHEETS / SHEET NO.
		DRAWN - BBP	REVISED -			VAR.	*	VAR.	24 / 16
	PLOT SCALE = 40.0000 ' / in.	CHECKED -	REVISED -			CONTRACT NO. 70933			
	PLOT DATE = 1/27/2012	DATE - 01/11/12	REVISED -		SCALE: NONE SHEET 2 OF 2 SHEETS STA. TO STA.	ILLINOIS FED. AID PROJECT			