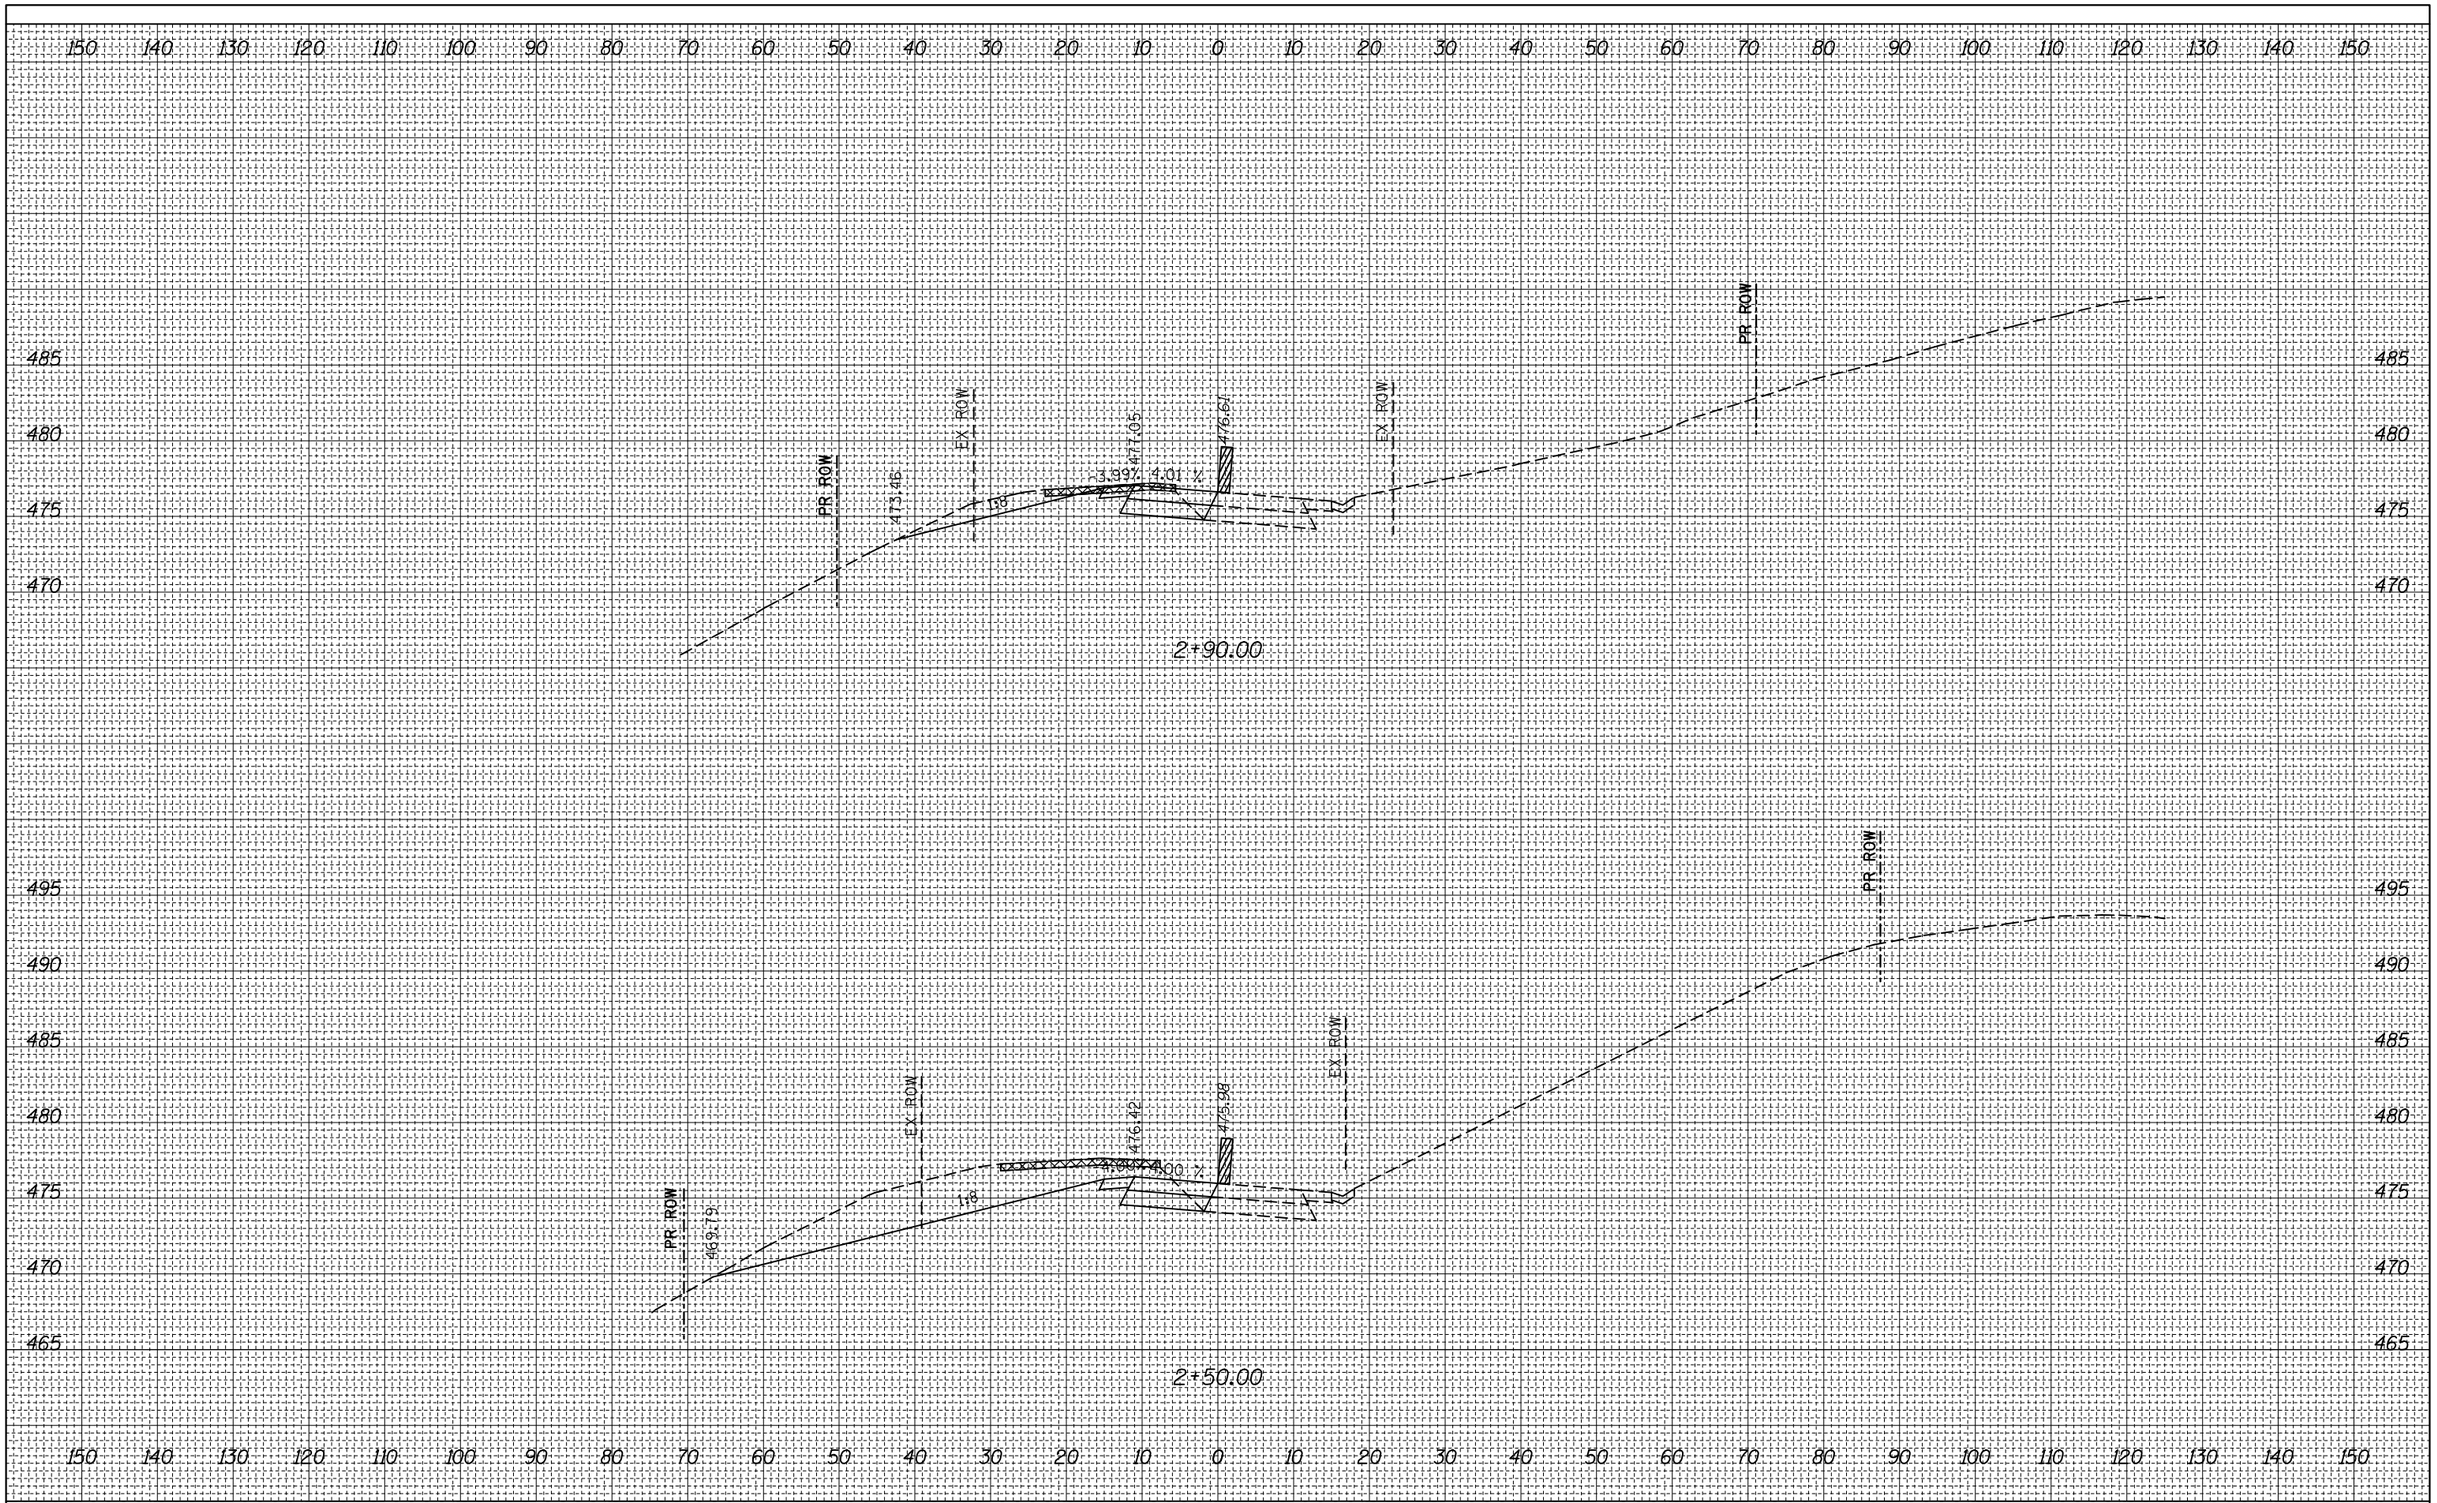

FINAL SURVEY	BY	DATE
SURVEYED		
PLOTTED		
TEMPLATE		
NOTE BOOK		
AREAS		
NO.	AREAS CHECKED	

ORIGINAL SURVEY	BY	DATE
SURVEYED		
PLOTTED		
TEMPLATE		
NOTE BOOK		
AREAS		
NO.	AREAS CHECKED	

FILE NAME = c:\pw_work\pwidot\harbaughrd\d0139799\D876401-sht-xssht-sr-1C.dgn	USER NAME = harbaughrd	DESIGNED -	REVISED -
		DRAWN -	REVISED -
	PLOT SCALE = 20.0000 ' / in.	CHECKED -	REVISED -
	PLOT DATE = 3/8/2012	DATE -	REVISED -

STATE OF ILLINOIS
DEPARTMENT OF TRANSPORTATION

STAGE IC CONSTRUCTION CROSS SECTIONS
OLD CARPENTER ROAD

SCALE: 1" = 10' | SHEET 4 OF 7 SHEETS | STA. 2+50.00 TO STA. 2+90.00

F.A.S. RTE.	SECTION	COUNTY	TOTAL SHEETS	SHEET NO.
770	64-1BR	MADISON	137	51
		CONTRACT NO. 76401		
		ILLINOIS FED. AID PROJECT		