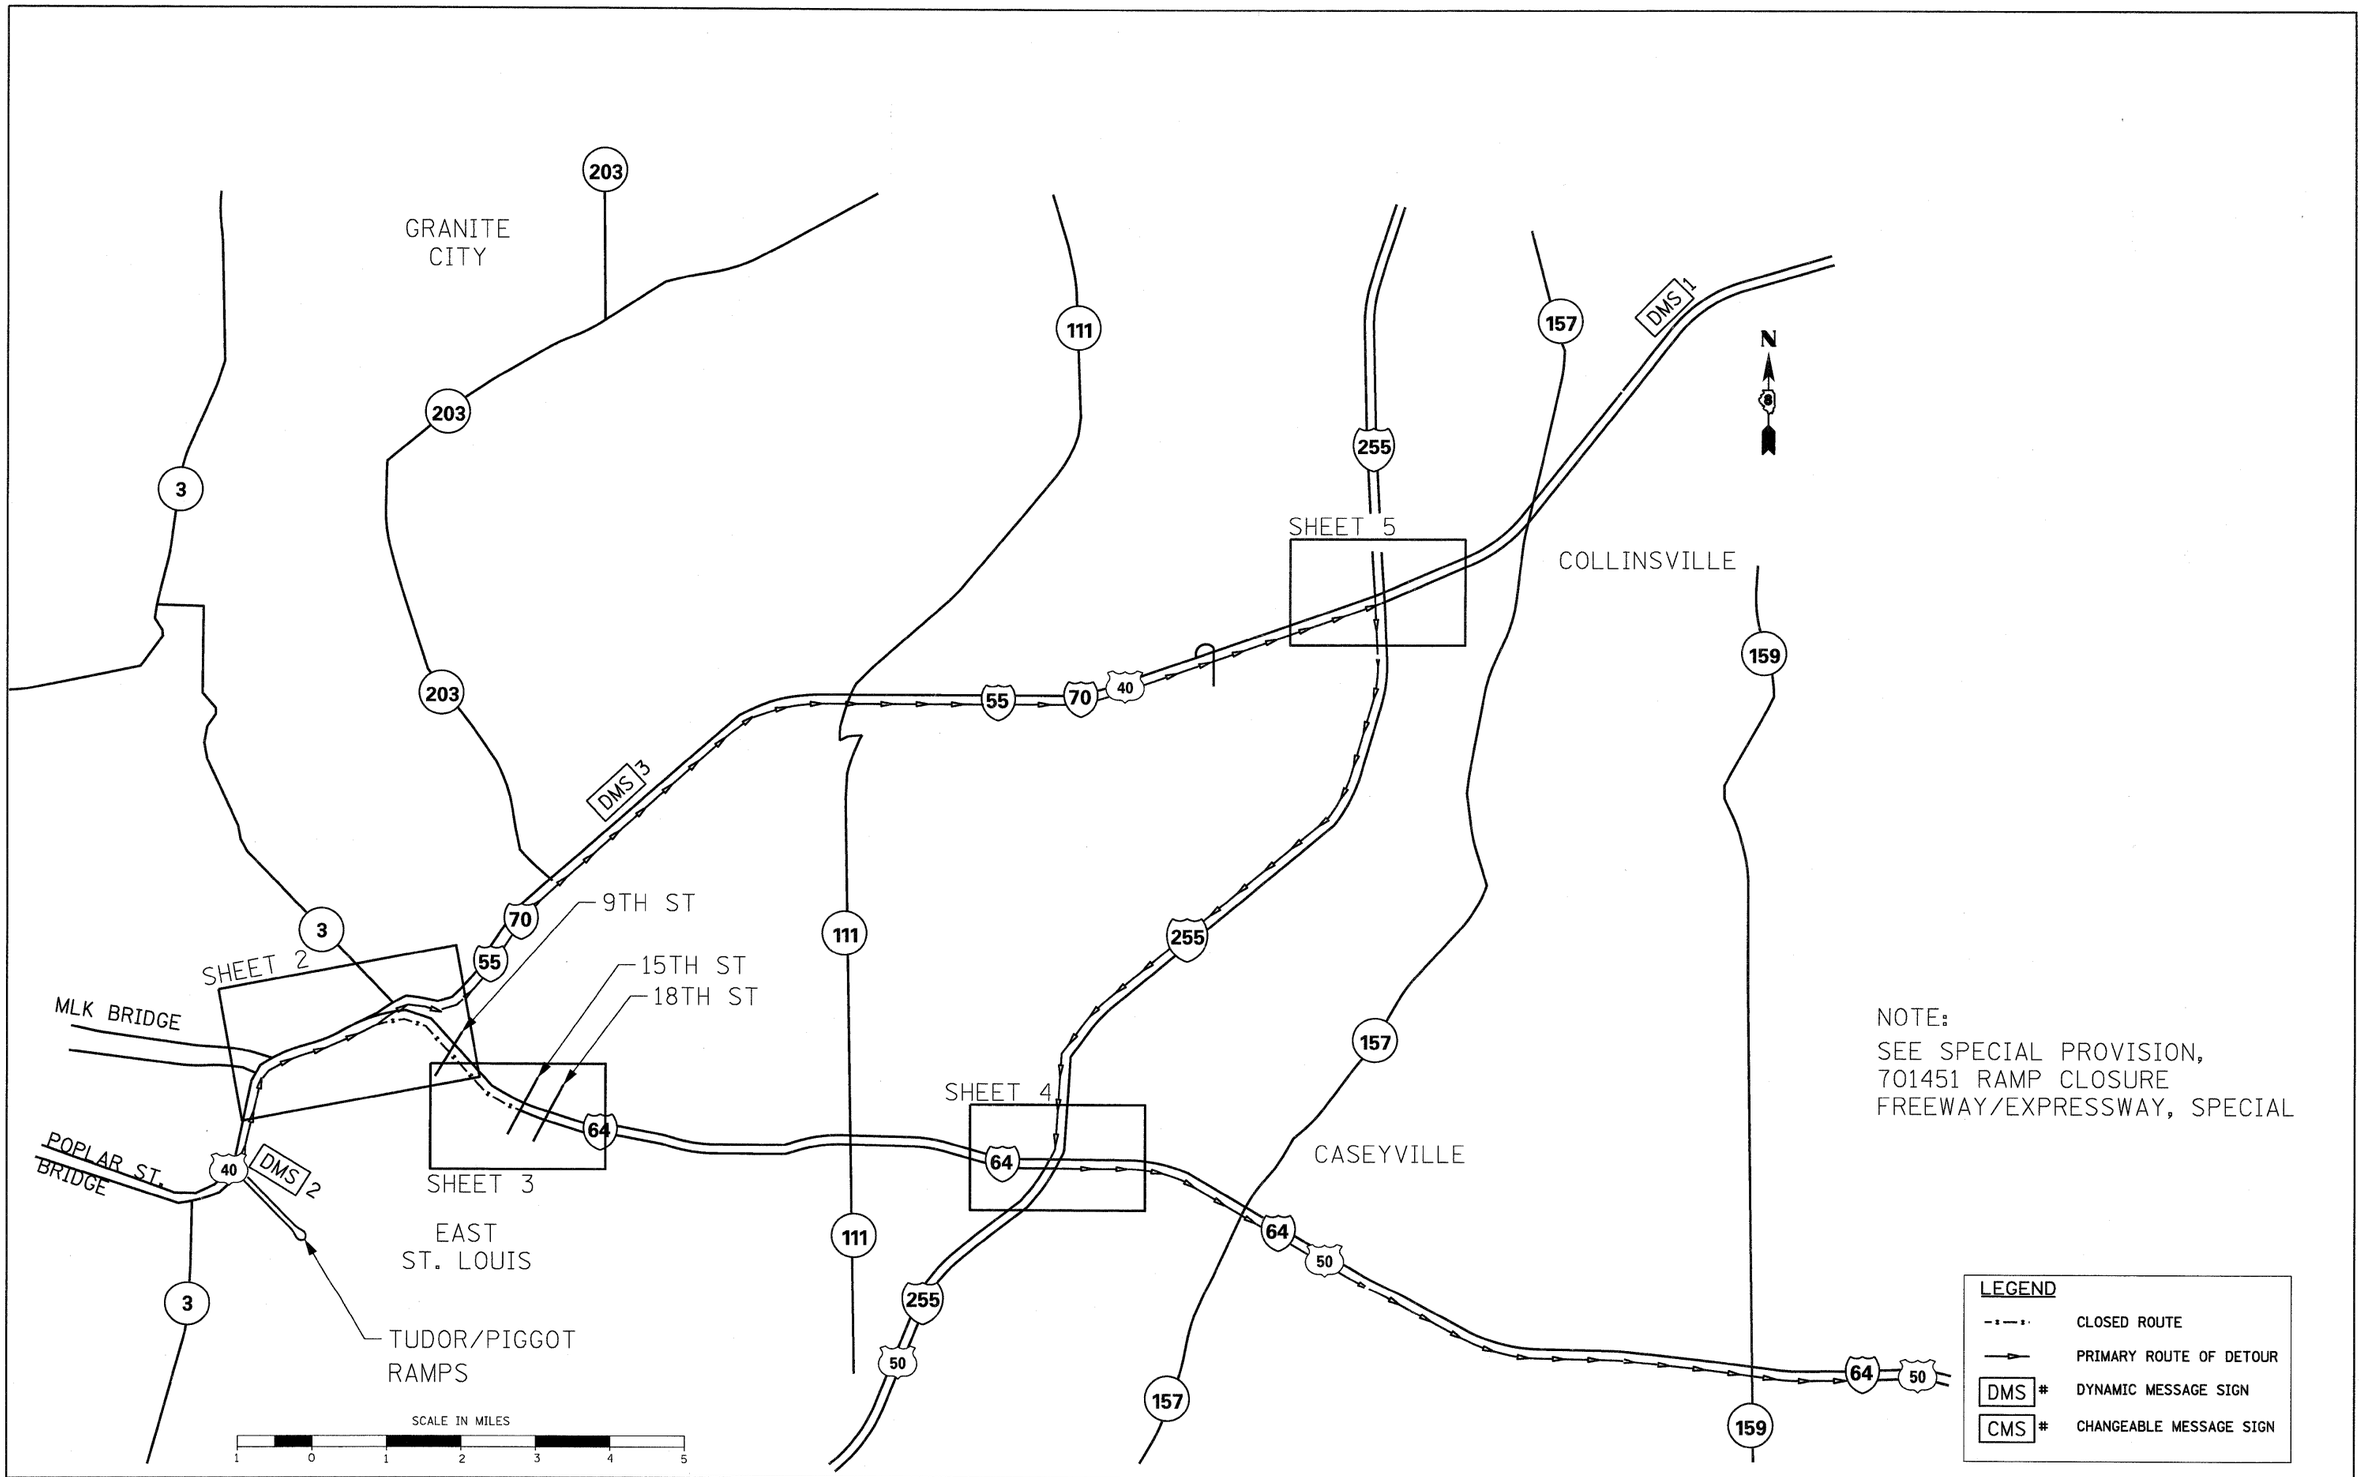

FILE NAME = D80verall-00-sht-staging01-Ramp_5570N_64E.dgn	USER NAME = jroggatz	DESIGNED - DS	REVISED -
		DRAWN - AS	REVISED -
	PLOT SCALE = 10560.0000 ' / in.	CHECKED -	REVISED -
	PLOT DATE = 1/6/2012	DATE - 01/06/12	REVISED -

STATE OF ILLINOIS
DEPARTMENT OF TRANSPORTATION

701451 RAMP CLOSURE FREEWAY/EXPRESSWAY
DETOUR OVERVIEW

SCALE: 1" = 1 MILE | SHEET NO. 1 OF 11 SHEETS | STA. | TO STA.

F.A.I. RTE.	SECTION	COUNTY	TOTAL SHEETS	SHEET NO.
70		ST. CLAIR	629	171
		CONTRACT NO. 76C52		
	ILLINOIS FED. AID PROJECT			