PAVEMENT MARKING/TRAFFIC CONTROL LEGEND

- ① ROAD CONSTRUCTION AHEAD-W20-03(O)-48
- ② END ROAD WORK-G20-2(O)-36
- ③ LEFT LANE CLOSED AHEAD-W20-5L(O)-48
- ④ 24" X 24"
- ⑤ 24" X 24"
- SIGNAGE
- BARRICADE OR DRUM WITH FLASHING LIGHT
- DIRECTION INDICATOR BARRICADE WITH STEADY BURN MONO DIRECTION LIGHT
- DIRECTION OF TRAFFIC (INFORMATION ONLY)

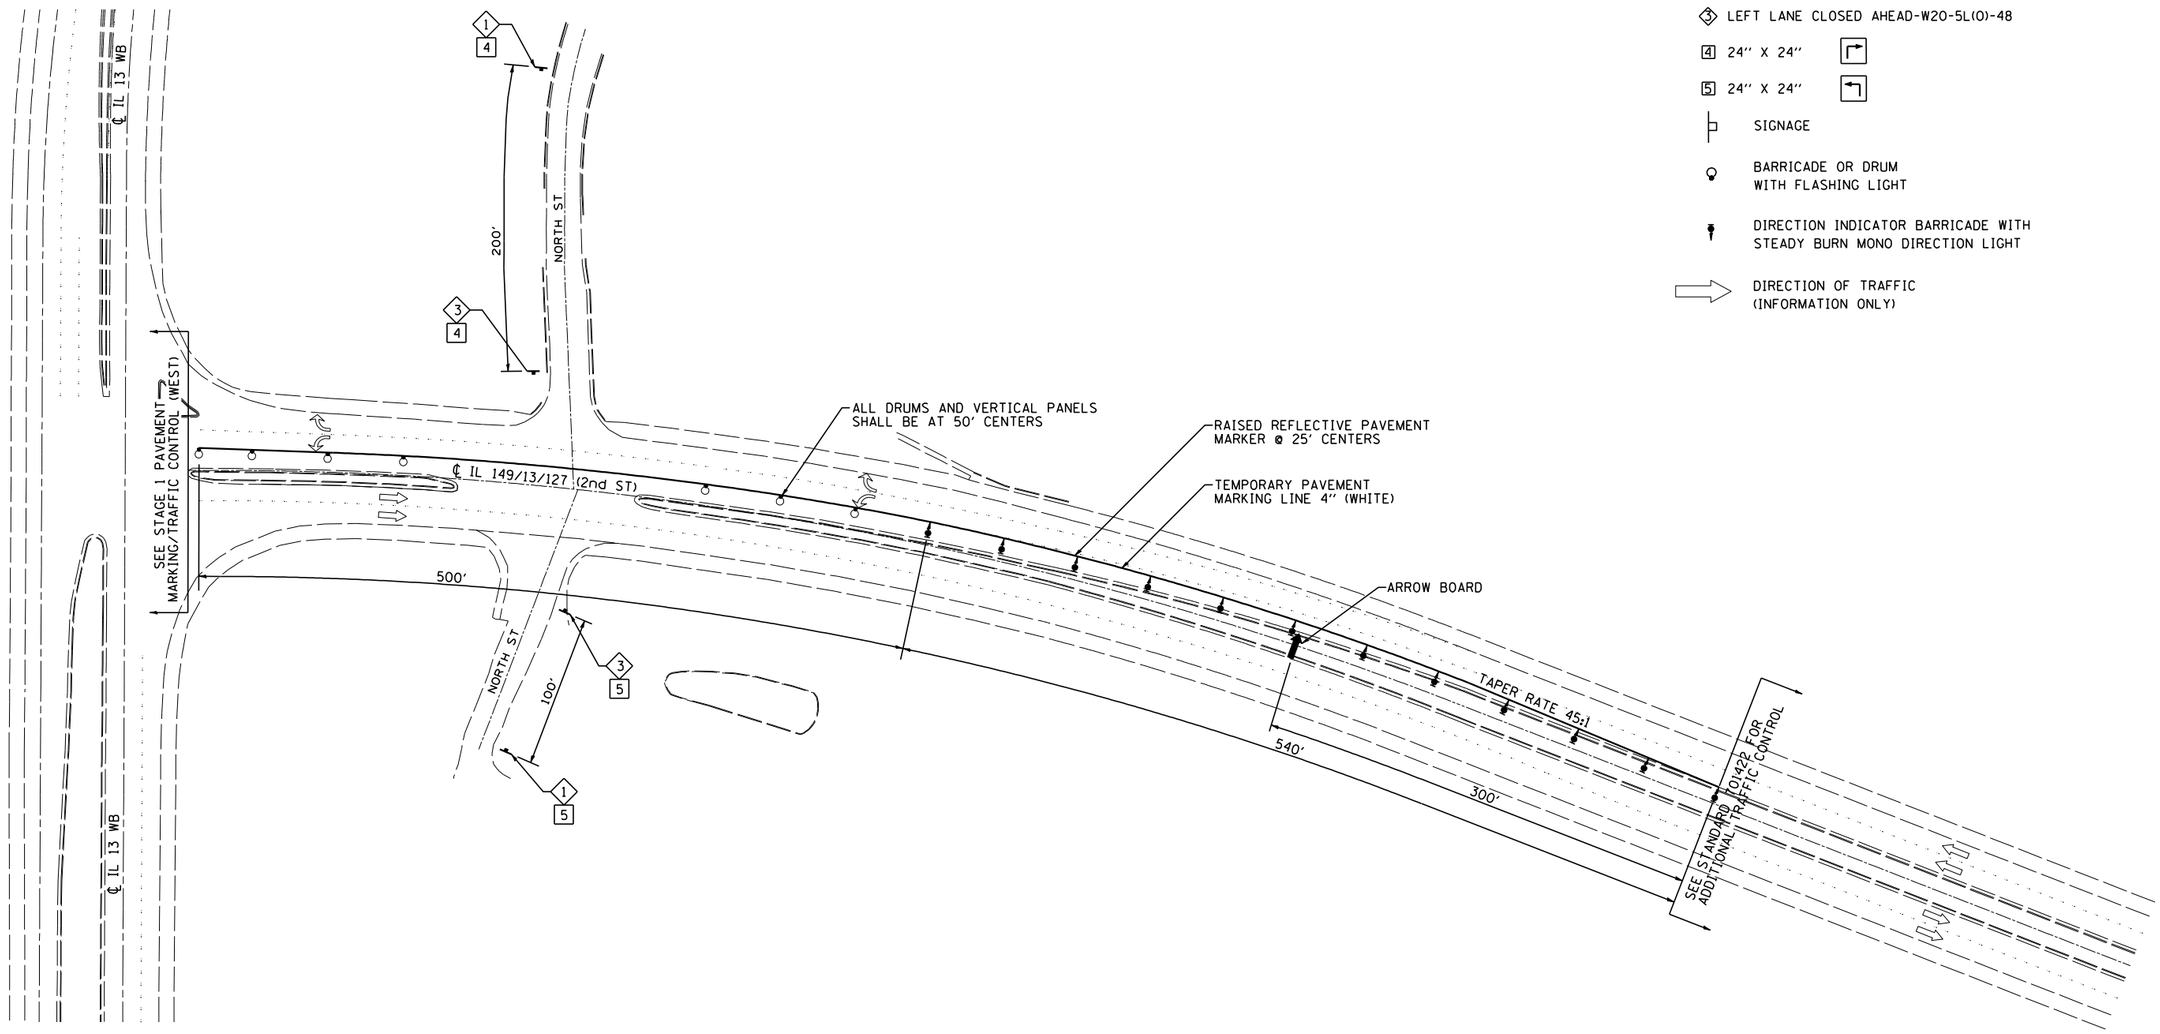

NORTH

50' 0 50' 100'
SCALE: 1" = 50'

FILE NAME = mi\28018\microstation\0phaseii\D978056-sht-stagingl.dgn	USER NAME = default	DESIGNED -	REVISED -
		DRAWN -	REVISED -
	PLOT SCALE = 100.0000 ' / IN.	CHECKED -	REVISED -
	PLOT DATE = 1/25/2012	DATE -	REVISED -

STATE OF ILLINOIS
DEPARTMENT OF TRANSPORTATION

STAGE 1 SHEETS
PAVEMENT MARKINGS / TRAFFIC CONTROL

SCALE: 1"=50' | SHEET NO. 9 OF 9 SHEETS | STA. TO STA.

F.A.P RTE.	SECTION	COUNTY	TOTAL SHEETS	SHEET NO.
331	(12-1)B-1	JACKSON	200	33
		CONTRACT NO. 78056		
	ILLINOIS	FED. AID PROJECT		