FINAL SURVEY	BY	DATE
SURVEYED		
PLOTTED		
TEMPLATE		
NOTE BOOK		
AREAS		
NO.	AREAS CHECKED	

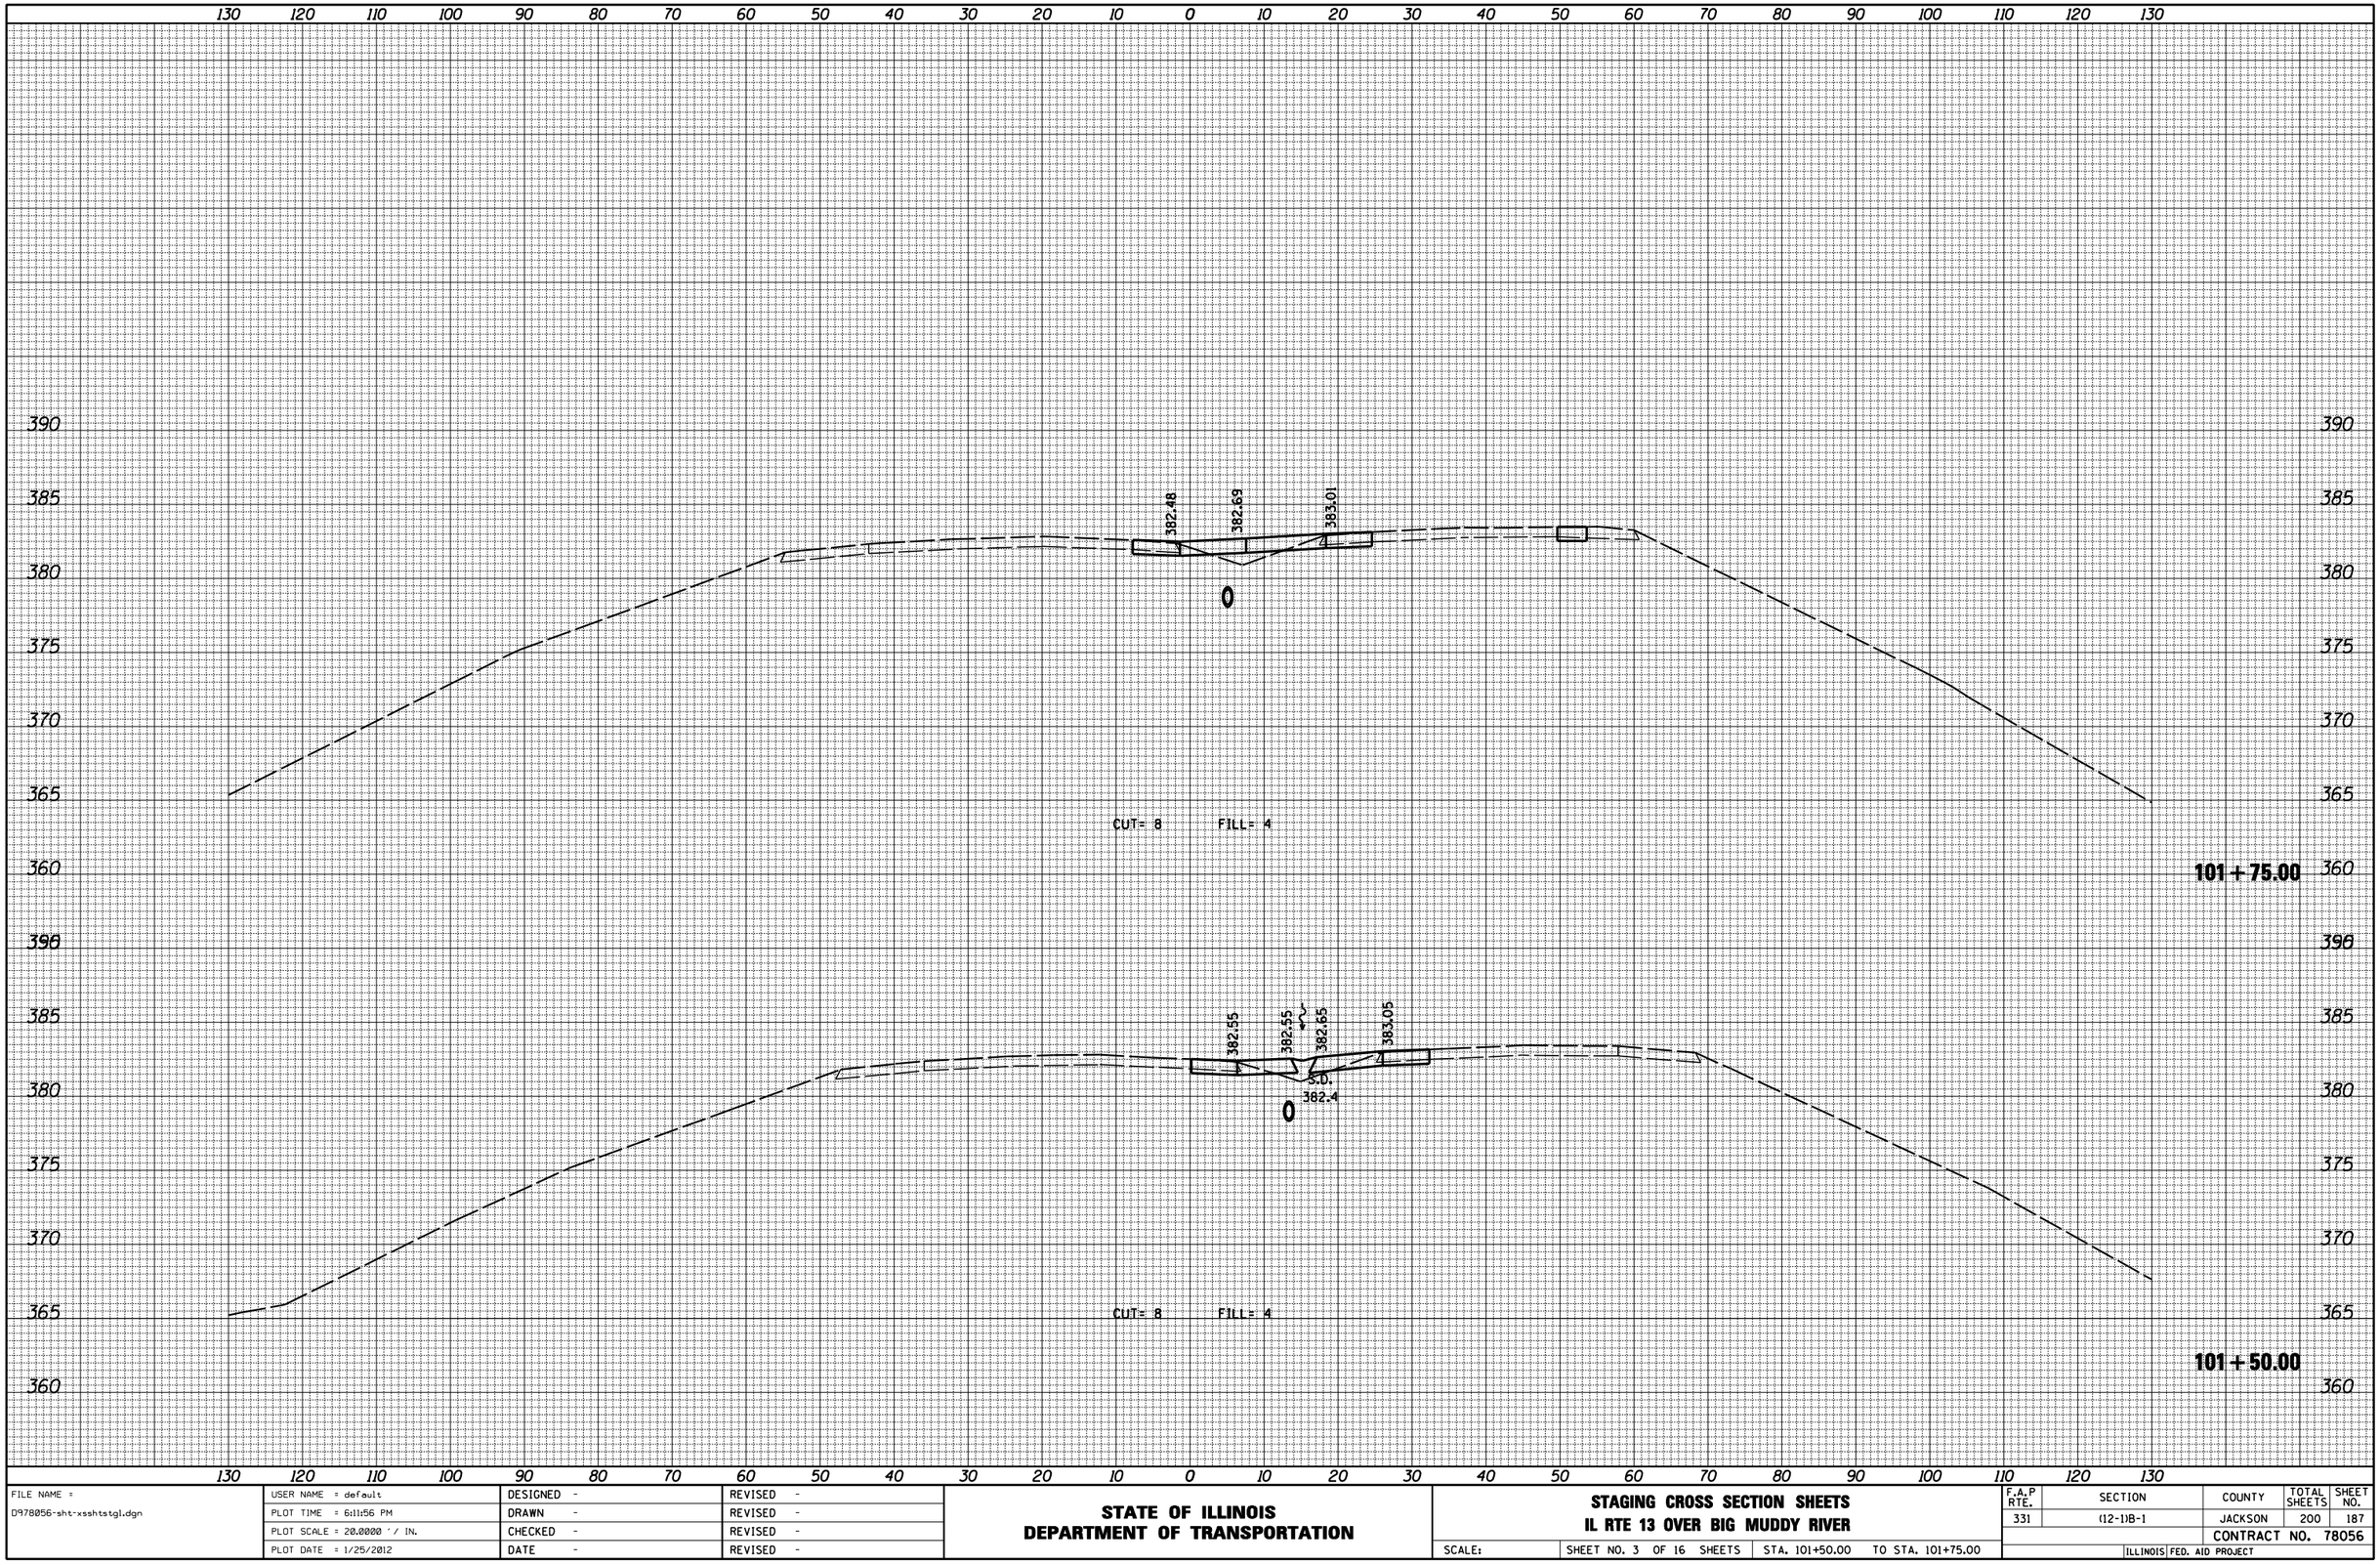

ORIGINAL SURVEY	BY	DATE
SURVEYED		
PLOTTED		
TEMPLATE		
NOTE BOOK		
AREAS		
NO.	AREAS CHECKED	

FILE NAME = D978056-sht-xssht stgl.dgn	USER NAME = default	DESIGNED -	REVISED -
	PLOT TIME = 6:11:56 PM	DRAWN -	REVISED -
	PLOT SCALE = 20.0000 ' / IN.	CHECKED -	REVISED -
	PLOT DATE = 1/25/2012	DATE -	REVISED -

STATE OF ILLINOIS
DEPARTMENT OF TRANSPORTATION

STAGING CROSS SECTION SHEETS
IL RTE 13 OVER BIG MUDDY RIVER

SCALE: | SHEET NO. 3 OF 16 SHEETS | STA. 101+50.00 | TO STA. 101+75.00

F.A.P RTE.	SECTION	COUNTY	TOTAL SHEETS	SHEET NO.
331	(12-1)B-1	JACKSON	200	187
		CONTRACT NO. 78056		
	ILLINOIS FED. AID PROJECT			