FINAL SURVEY	DATE
	BY
SURVEYED	
PLOTTED	
TEMPLATE	
NOTE BOOK	AREAS
NO.	AREAS CHECKED

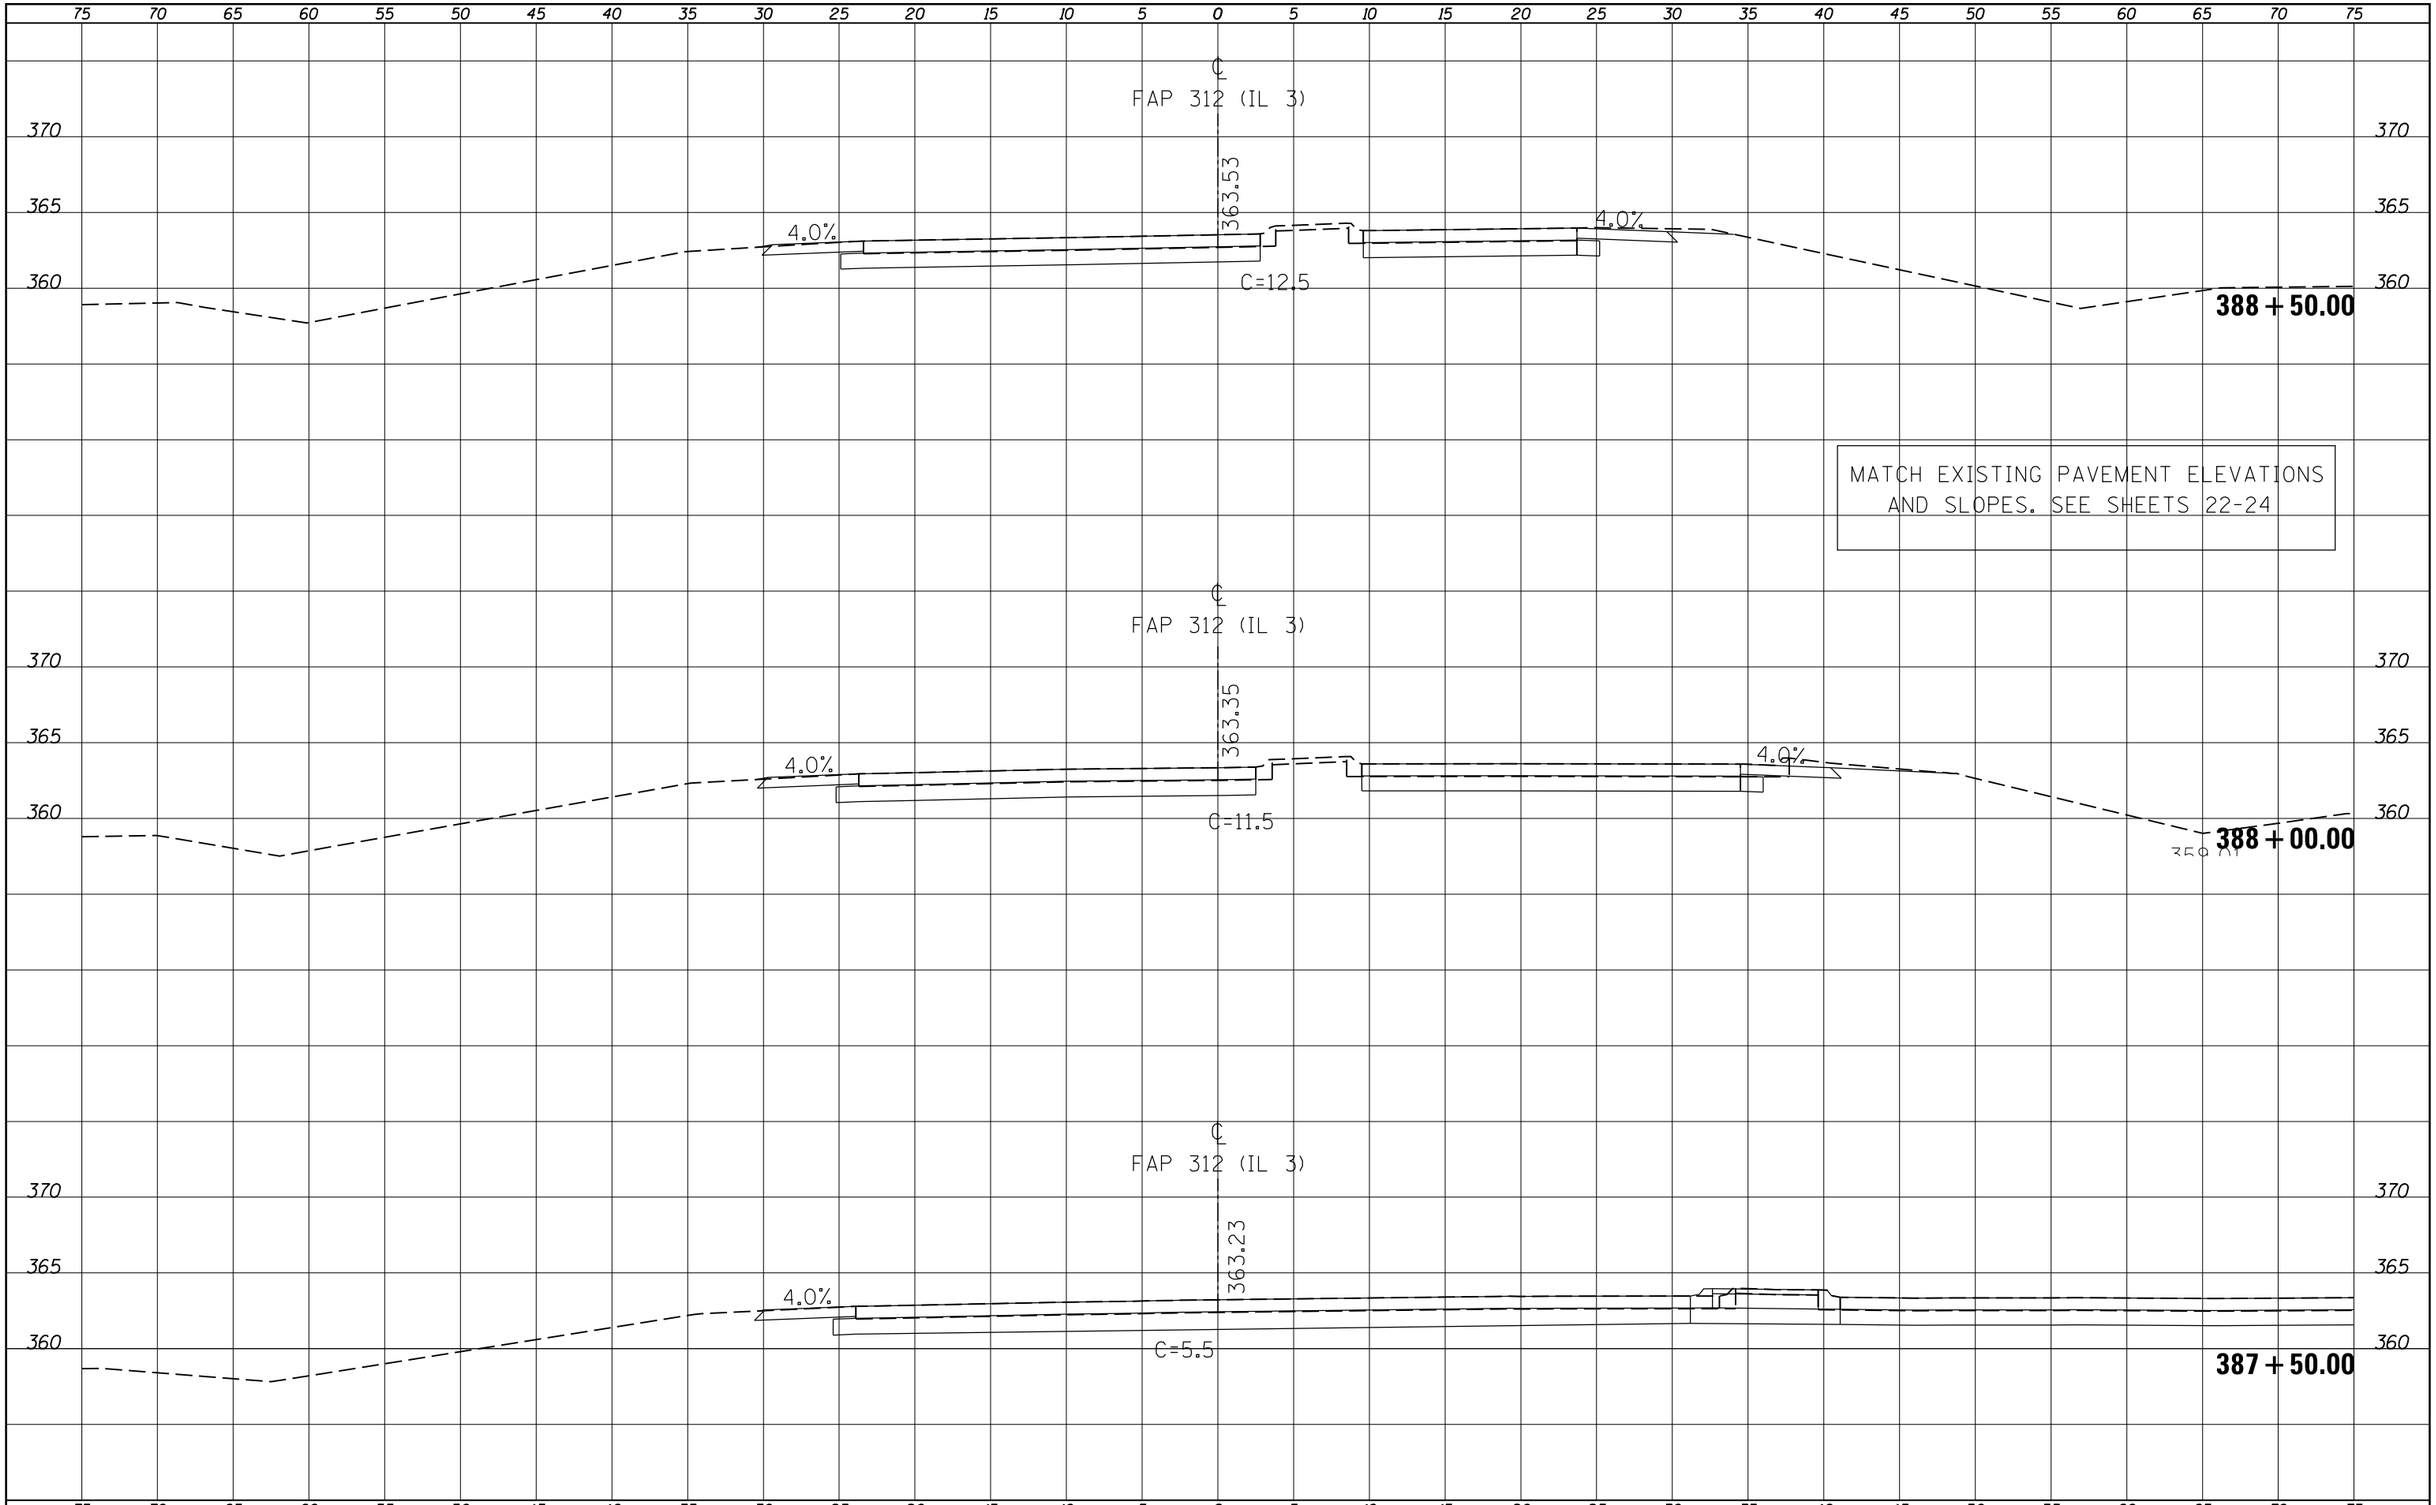

ORIGINAL SURVEY	DATE
	BY
SURVEYED	
PLOTTED	
TEMPLATE	
NOTE BOOK	AREAS
NO.	AREAS CHECKED

FILE NAME = c:\pw_work\pwidot\kelleykd\d0278547\78261-sht-xssht.dgn	USER NAME = $USER$	DESIGNED -	REVISED -
		DRAWN -	REVISED -
	PLOT SCALE = 10.0000 ' / in.	CHECKED -	REVISED -
	PLOT DATE = 2/7/2012	DATE -	REVISED -

STATE OF ILLINOIS
DEPARTMENT OF TRANSPORTATION

ILLINOIS 3
CROSS SECTIONS

SCALE: | SHEET OF SHEETS | STA. 387+50.00 TO STA. 388+50.00

F.A.P. RTE.	SECTION	COUNTY	TOTAL SHEETS	SHEET NO.
312/331	(130,101)N-1	JACKSON	41	30
		CONTRACT NO. 78261		
	ILLINOIS FED. AID PROJECT			