SECTION 22, TOWNSHIP 37, RANGE 6E

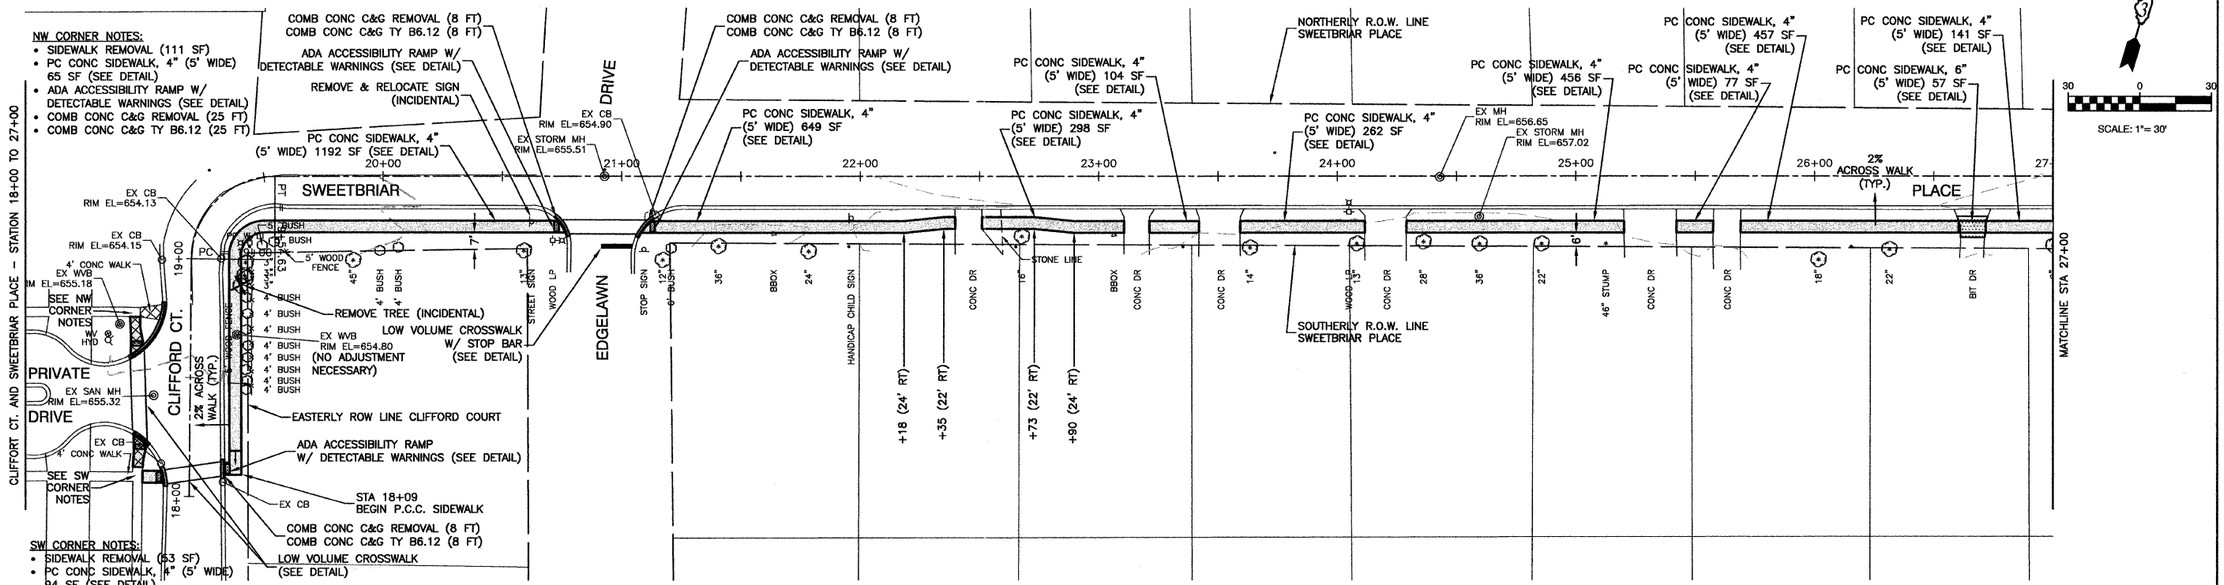

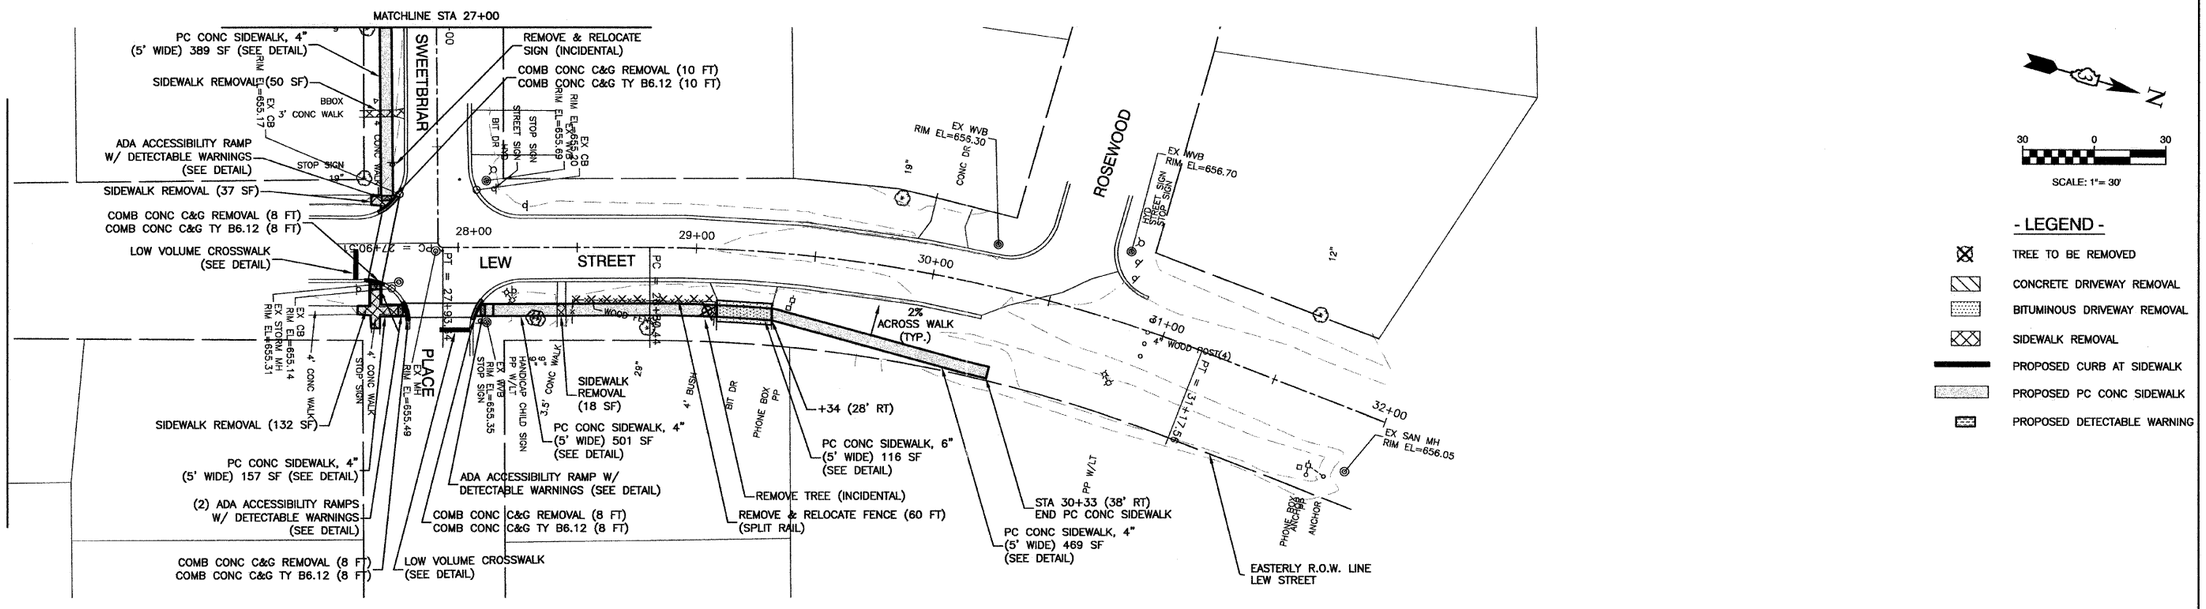

PLAN — SURVEYED — DRAWN — ALIGNMENT CHECKED — GRADES CHECKED — B.M. NOTED — CADD FILE NAME — NOTE BOOK — NO. — BY — DATE

PROFILE — SURVEYED — DRAWN — GRADES CHECKED — B.M. NOTED — NOTE BOOK

FILE NAME = 10228-PLAN-01 - SWEETBRIAR	USER NAME =	DESIGNED — BDB	REVISED —
		CHECKED — JRA	REVISED —
	PLOT SCALE =	DRAWN — JJB	REVISED —
	PLOT DATE = 8/17/2011	CHECKED — BDB	REVISED —

STATE OF ILLINOIS
DEPARTMENT OF TRANSPORTATION

SAFE ROUTES TO SCHOOLS
CITY OF PLANO
SWEETBRIAR PLACE PLANS

SCALE: | SHEET NO. 7 OF 12 SHEETS | STA. | TO STA.

F.A.U RTE.	SECTION	COUNTY	TOTAL SHEETS	SHEET NO.
VAR	10-00038-00-SW	KENDALL	12	7
		CONTRACT NO. 87456		
FED. ROAD DIST. NO. 3	ILLINOIS	FED. AID PROJECT SRTS-4009(103)		

LAST SAVED BY: JALVAREZ ON 10/6/11
PLOTTED BY: JOSE ALVAREZ ON 9/1/11