SECTION 27, TOWNSHIP 37, RANGE 6E

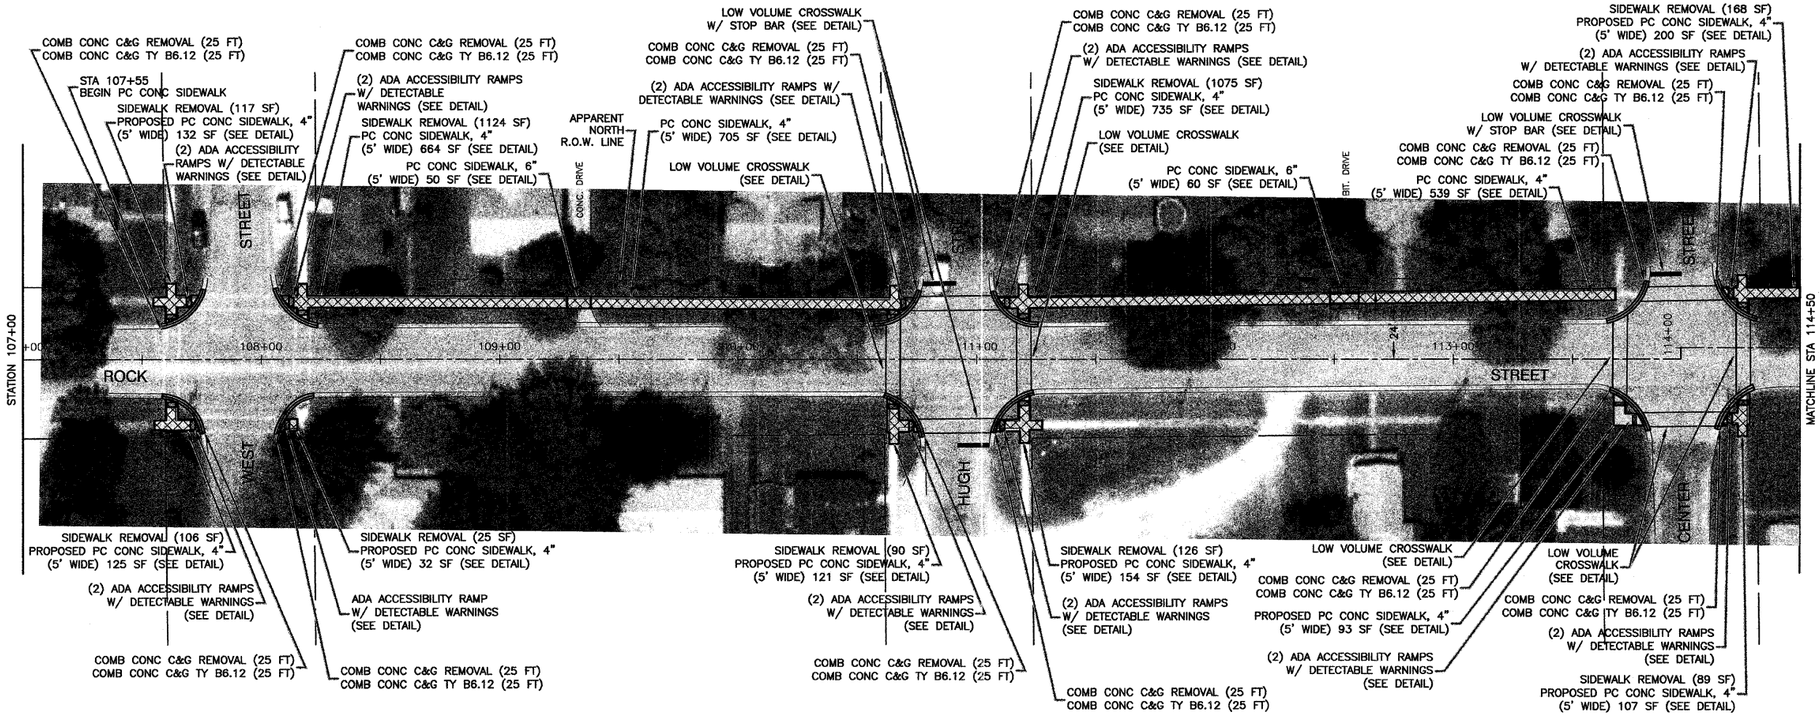

PLAN
SURVEYED
ADDED
ALIGNMENT CHECKED
GRADES CHECKED
B.M. NOTED
CADD FILE NAME
NOTE BOOK
NO.
BY
DATE

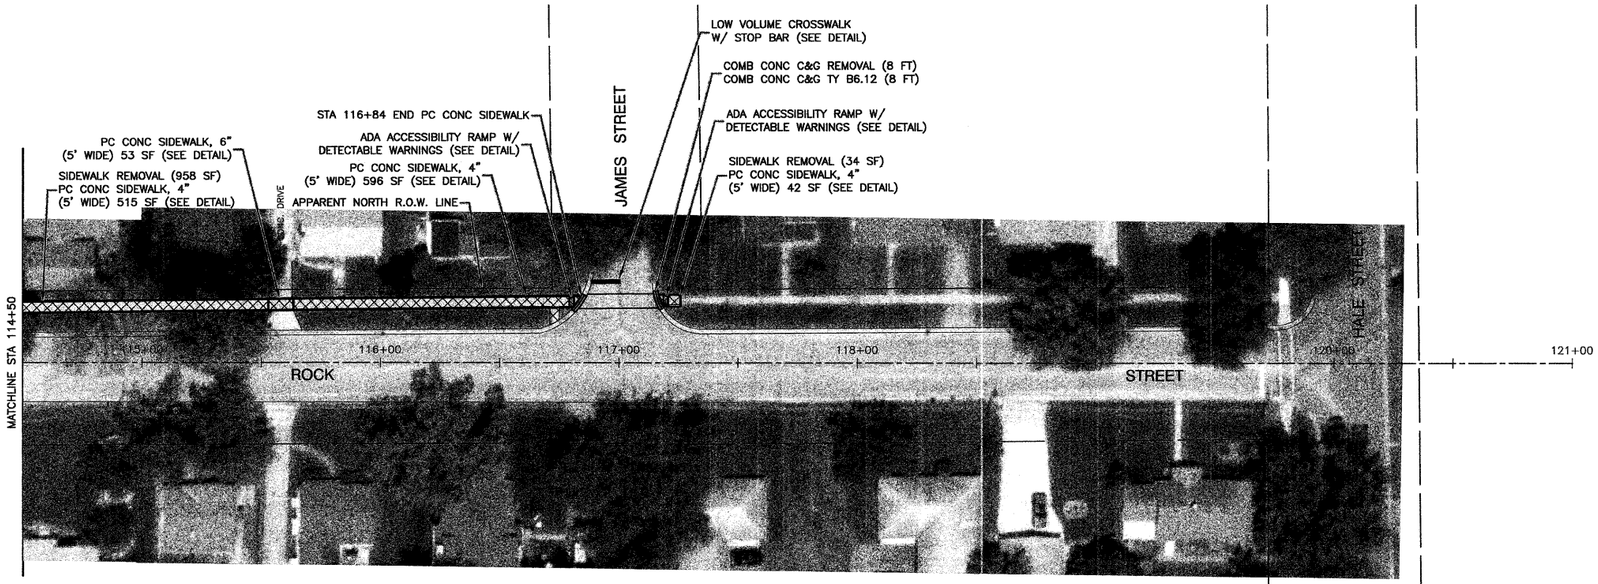

PROFILE
SURVEYED
ADDED
GRADES CHECKED
B.M. NOTED
NOTE BOOK

LAST SAVED BY: JALVAREZ ON 9/8/11
PLOTTED BY: JOSE ALVAREZ ON 9/8/11

FILE NAME = 10228-PLAN-01 - ROCK	USER NAME =	DESIGNED — BDB	REVISED —	STATE OF ILLINOIS DEPARTMENT OF TRANSPORTATION	SAFE ROUTES TO SCHOOLS CITY OF PLANO ROCK STREET PLANS
		CHECKED — JRA	REVISED —		
	PLOT SCALE =	DRAWN — JJB	REVISED —		
	PLOT DATE = 8/17/2011	CHECKED — BDB	REVISED —		SCALE: SHEET NO. 11 OF 12 SHEETS STA. TO STA.

F.A.U RTE.	SECTION	COUNTY	TOTAL SHEETS	SHEET NO.
VAR	10-00038-00-SW	KENDALL	12	11
		CONTRACT NO. 87456		
FED. ROAD DIST. NO. 3	ILLINOIS	FED. AID PROJECT SRTS-4009(103)		