ROUTE NO	SECTION	COUNTY	TOTAL SHEETS	THIS SHEET
F.A.U. 6728	*	TAZEWELL	28	28
FED. RD. DIST. NO. 7	ILLINOIS	PROJECT TE-00D4(110)		

*10-00109-00-BT
CONTRACT NO. 89598

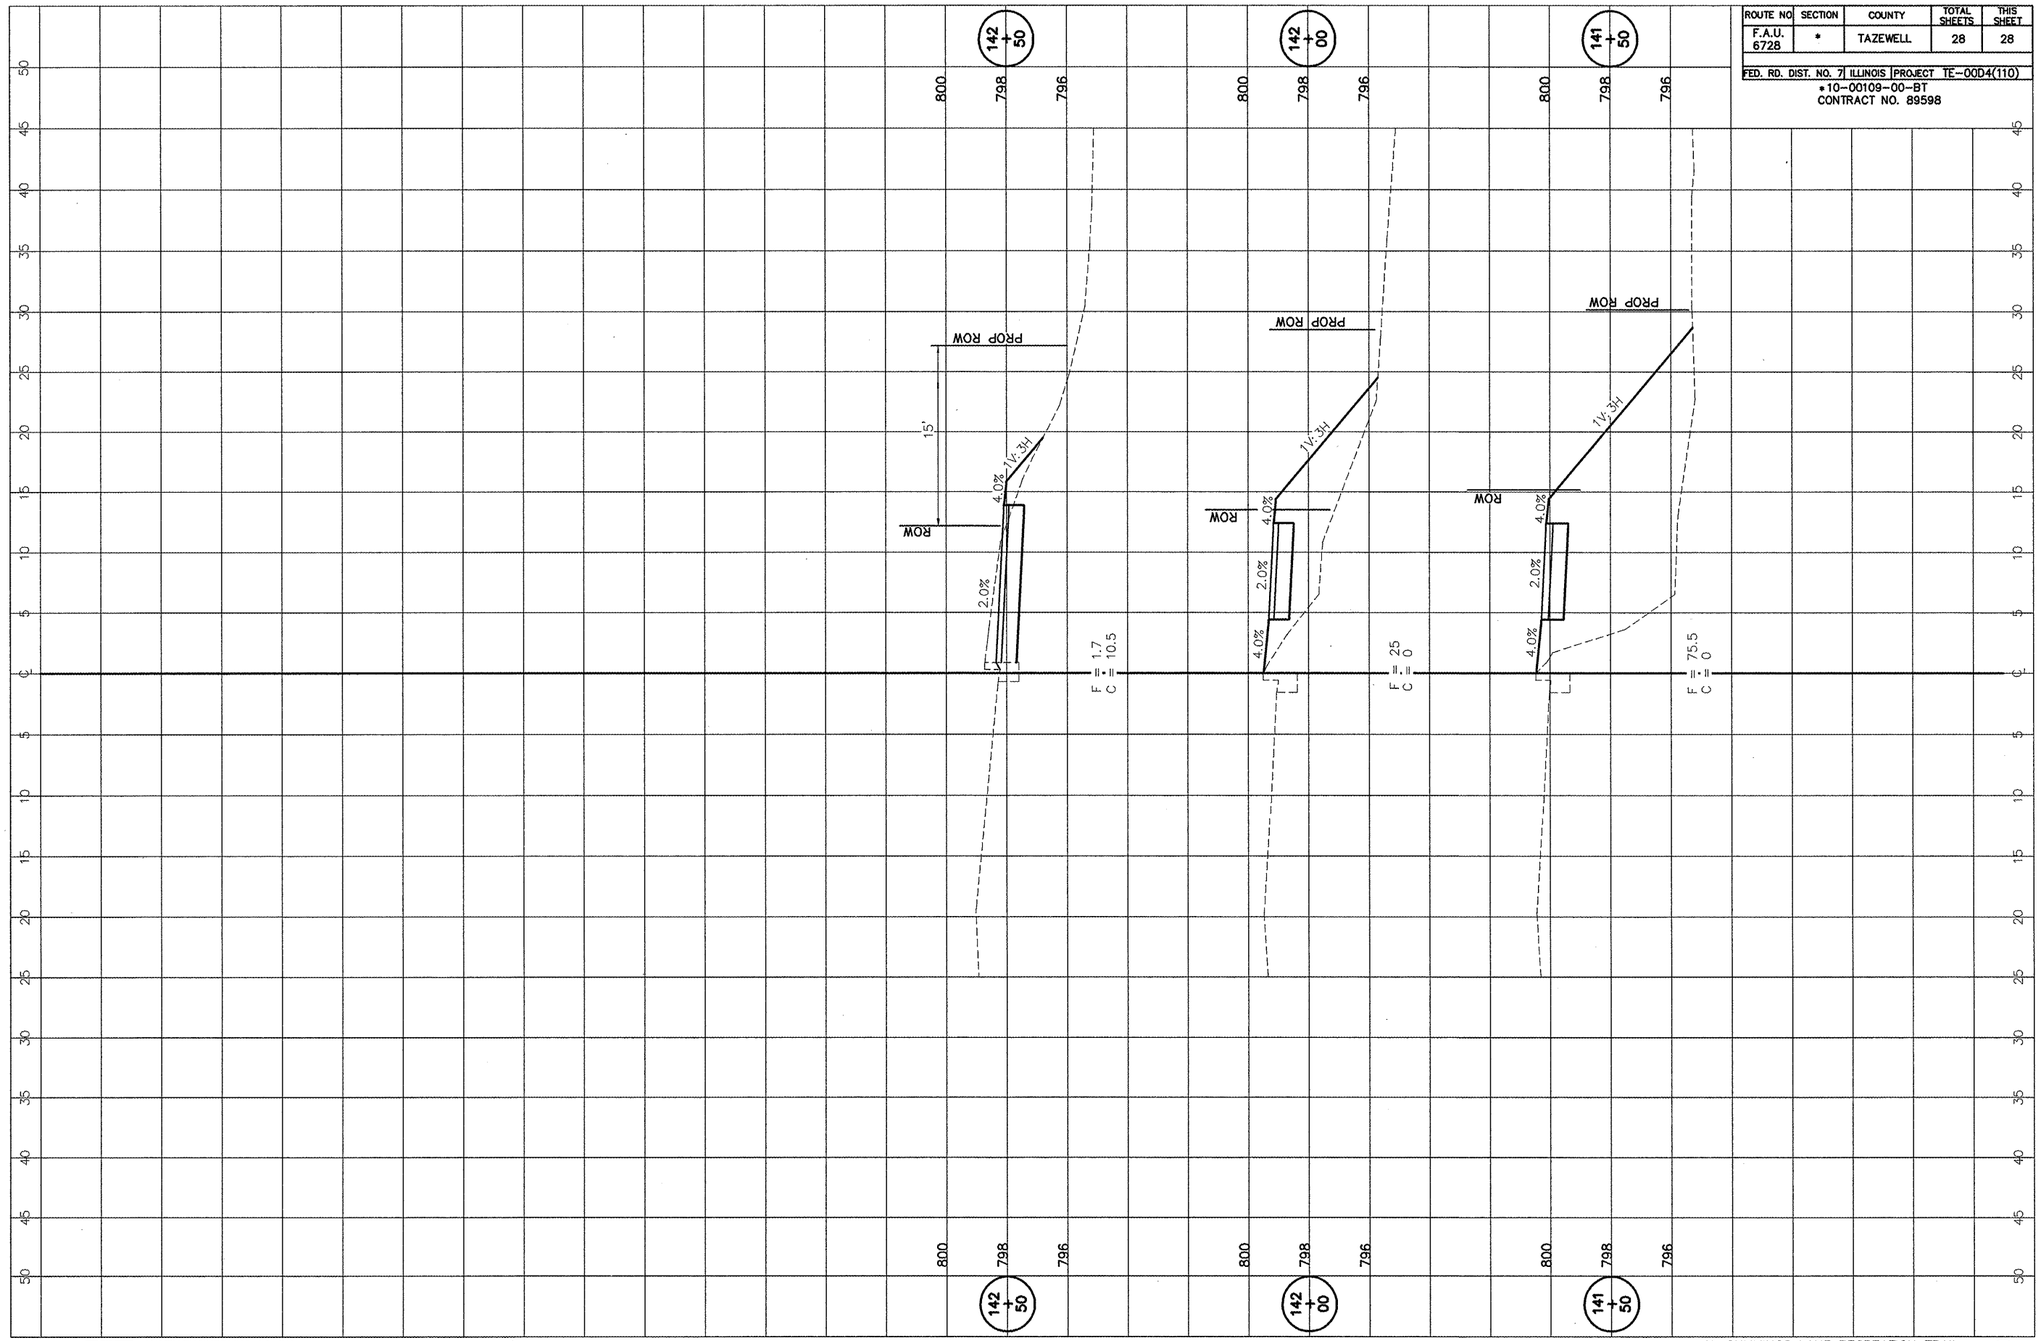

AUSTIN ENGINEERING, CO., INC.
Consulting Engineers / Surveyors
8100 North University Street
Peoria, Illinois, 61615-1879
License No. 184-001143

N. CUMMINGS LANE RECREATION TRAIL
WASHINGTON, ILLINOIS