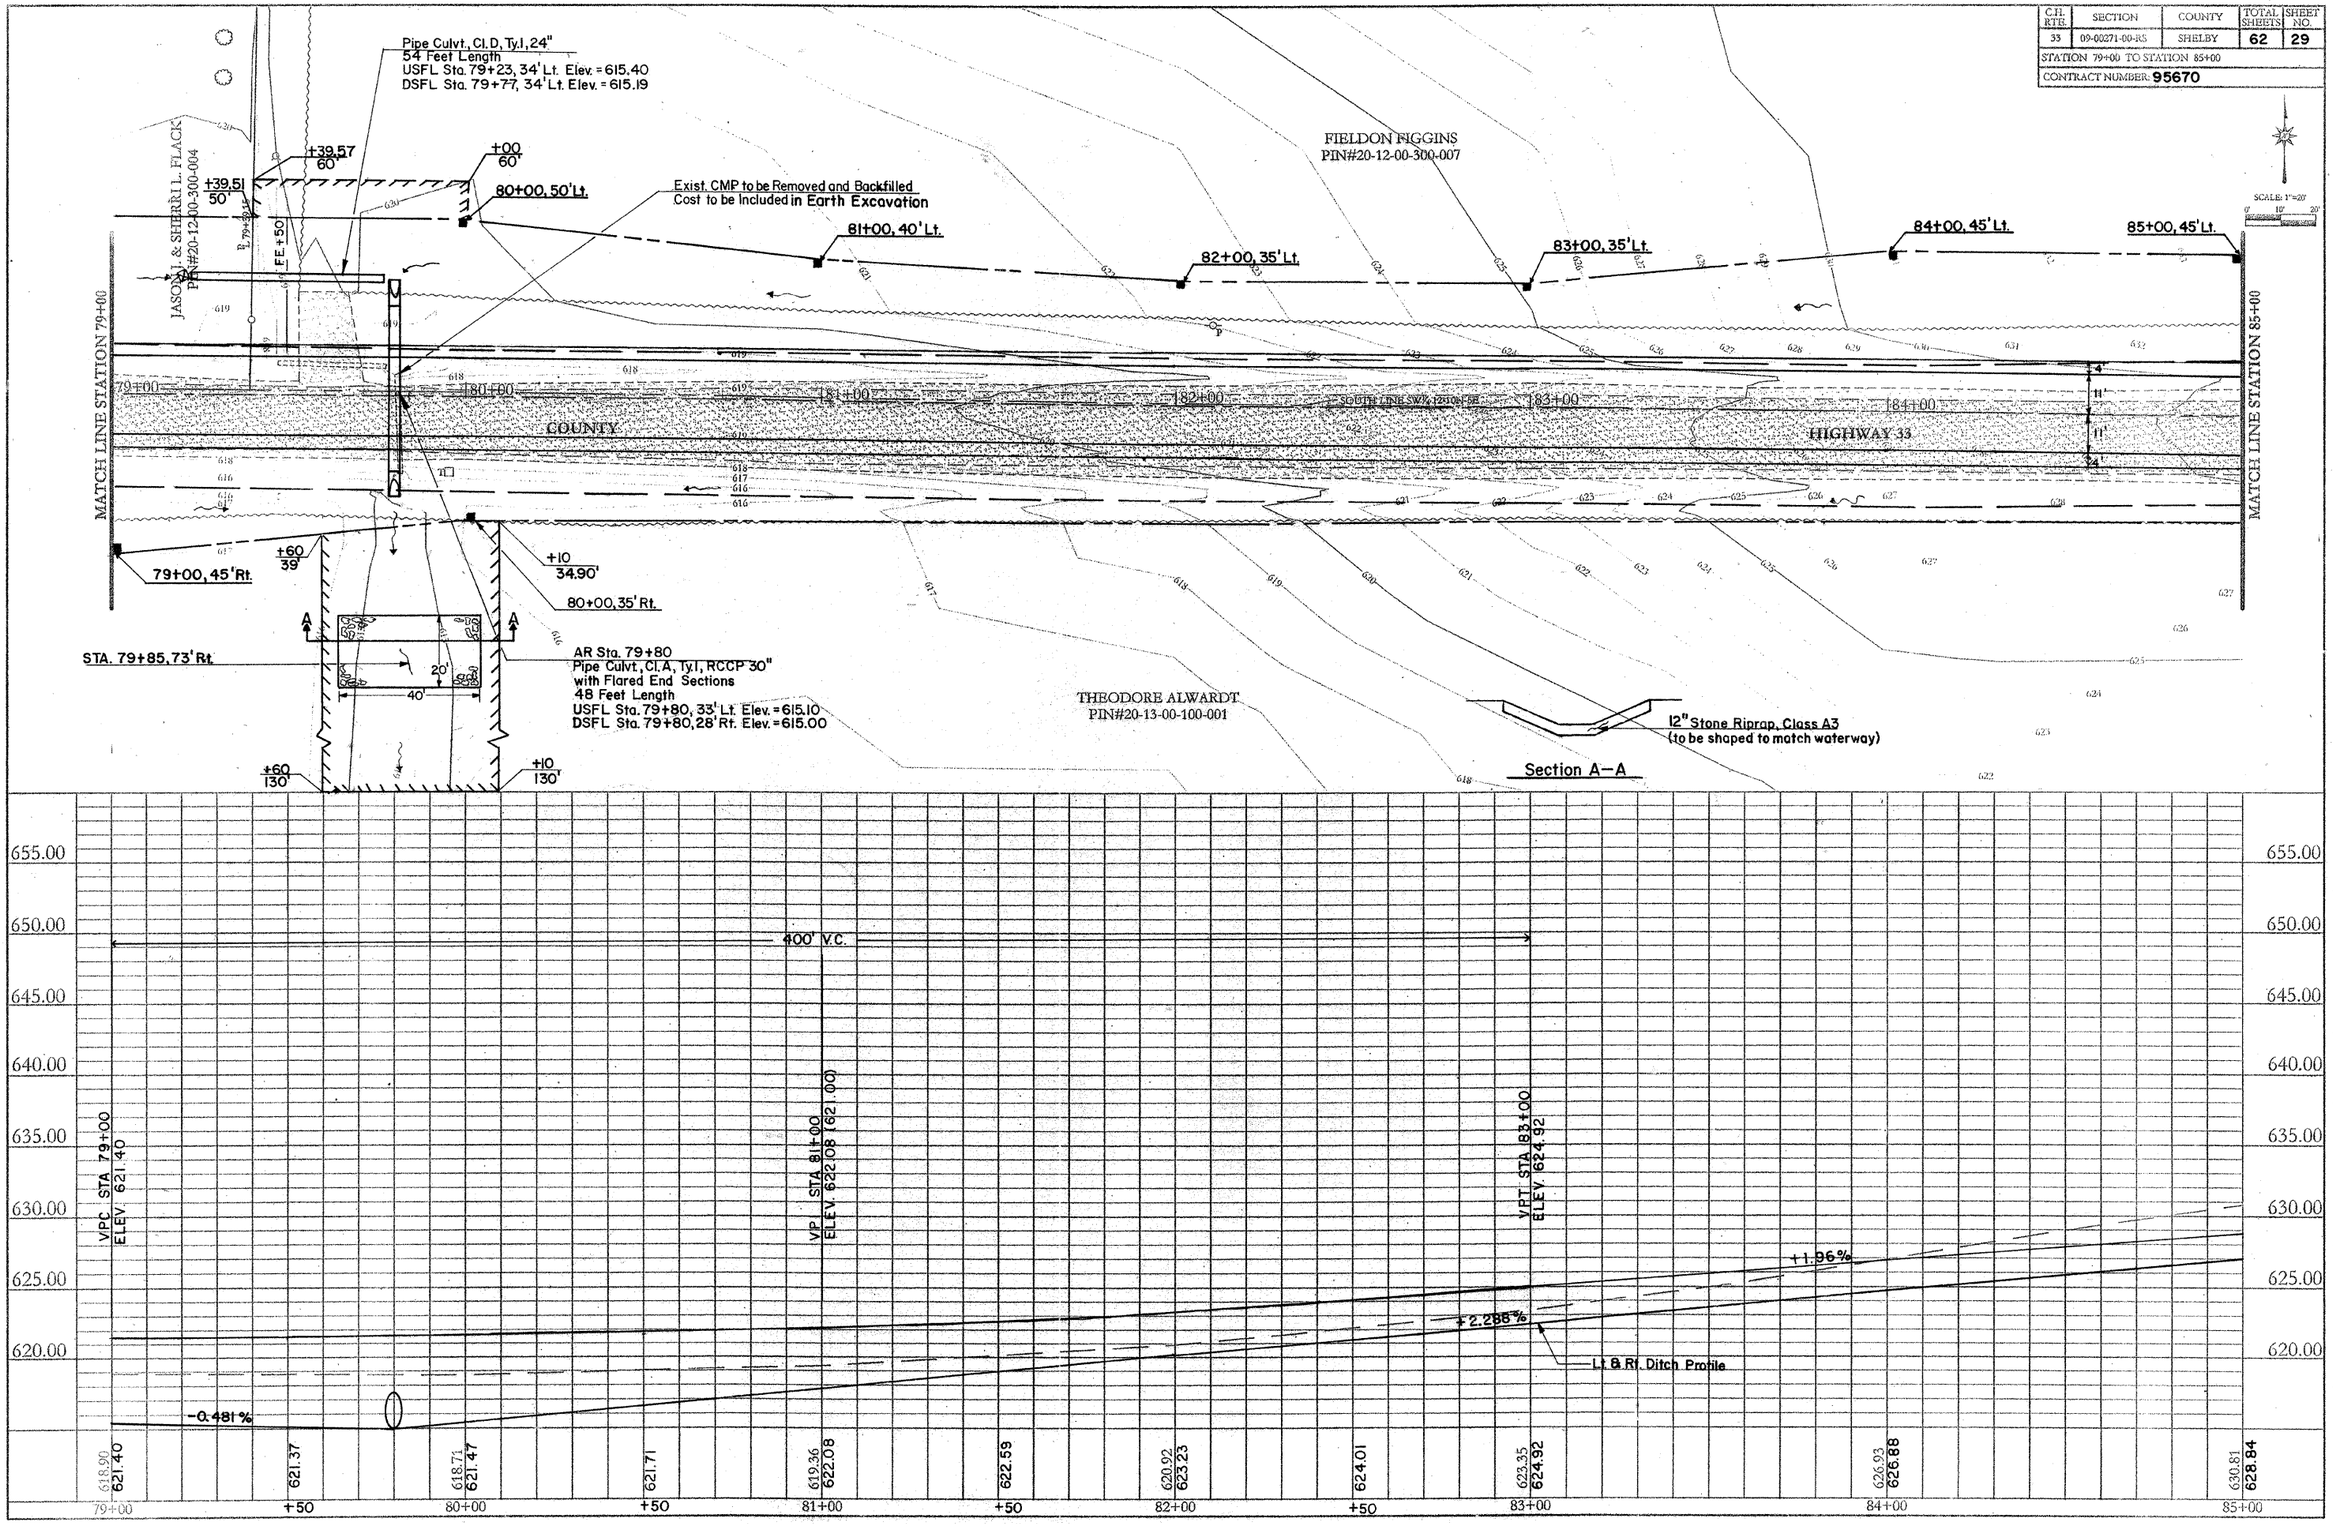| C.H. RTE. | SECTION | COUNTY | TOTAL SHEETS | SHEET NO. |
|---|---|---|---|---|
| 33 | 09-00271-00-RS | SHELBY | 62 | 29 |
| STATION 79+00 TO STATION 85+00 | | | | |
| CONTRACT NUMBER 95670 | | | | |