C.H. RTE.	SECTION	COUNTY	TOTAL SHEETS	SHEET NO.
33	09-00271-00-RS	SHELBY	62	33

STATION 12+00 TO STATION 15+00
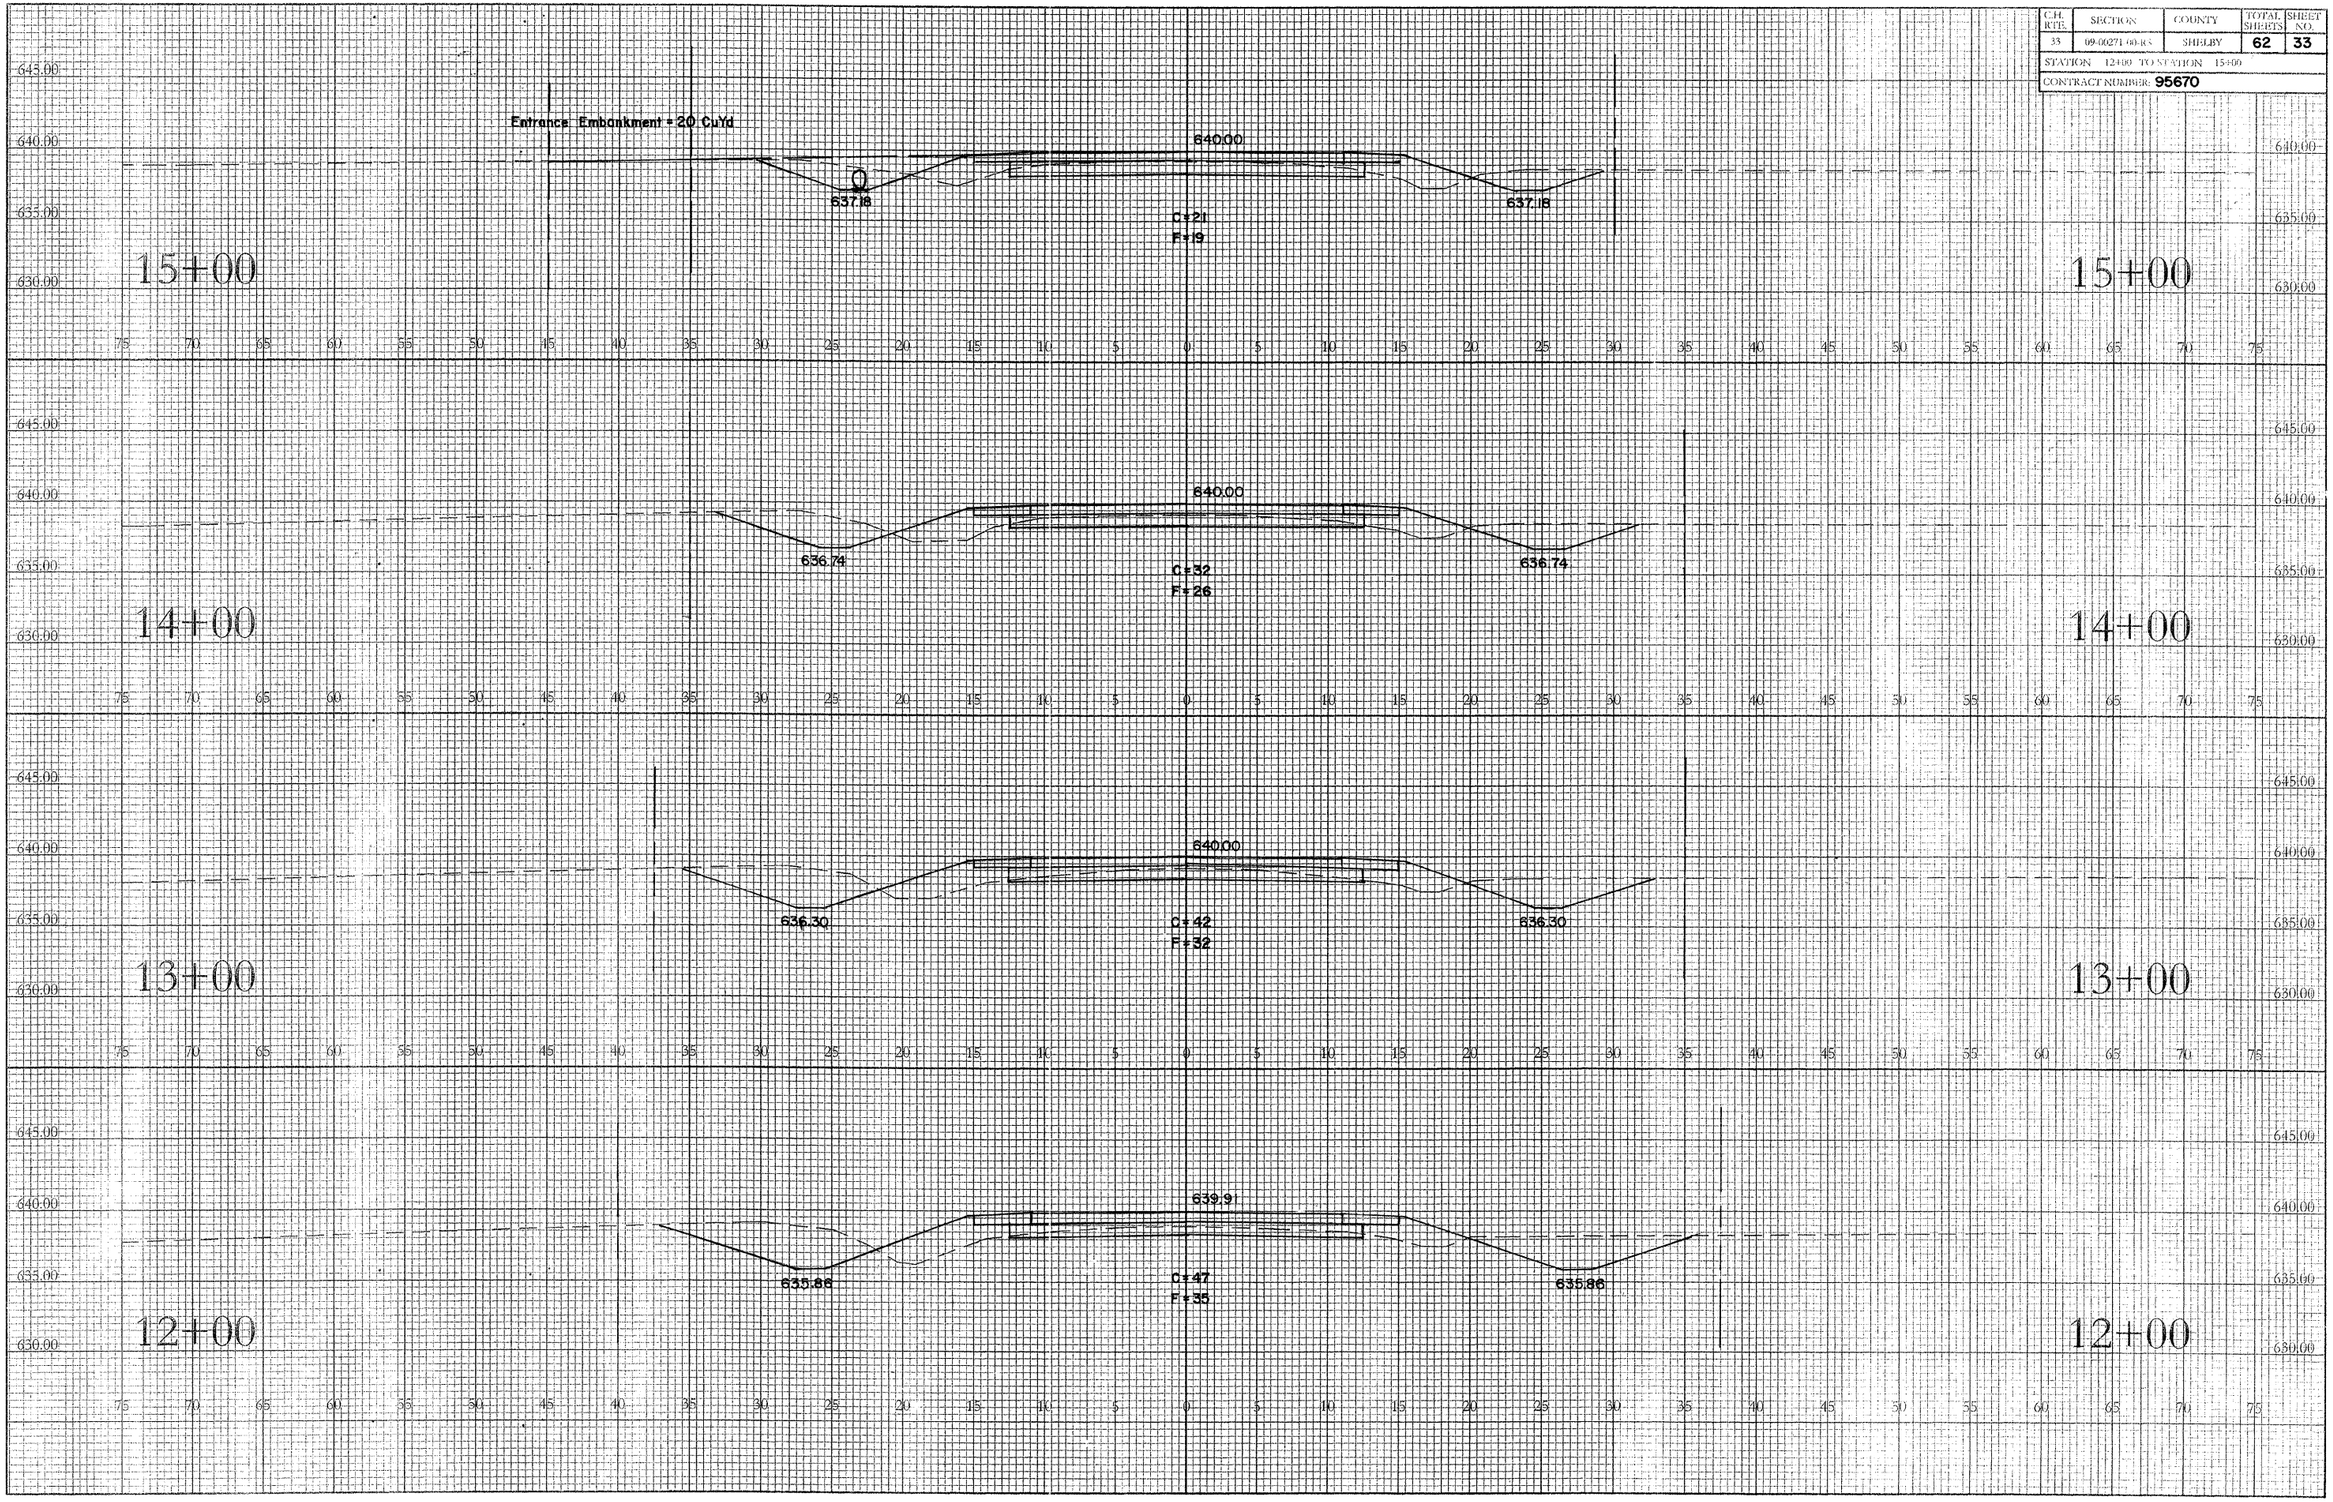
CONTRACT NUMBER: 95670