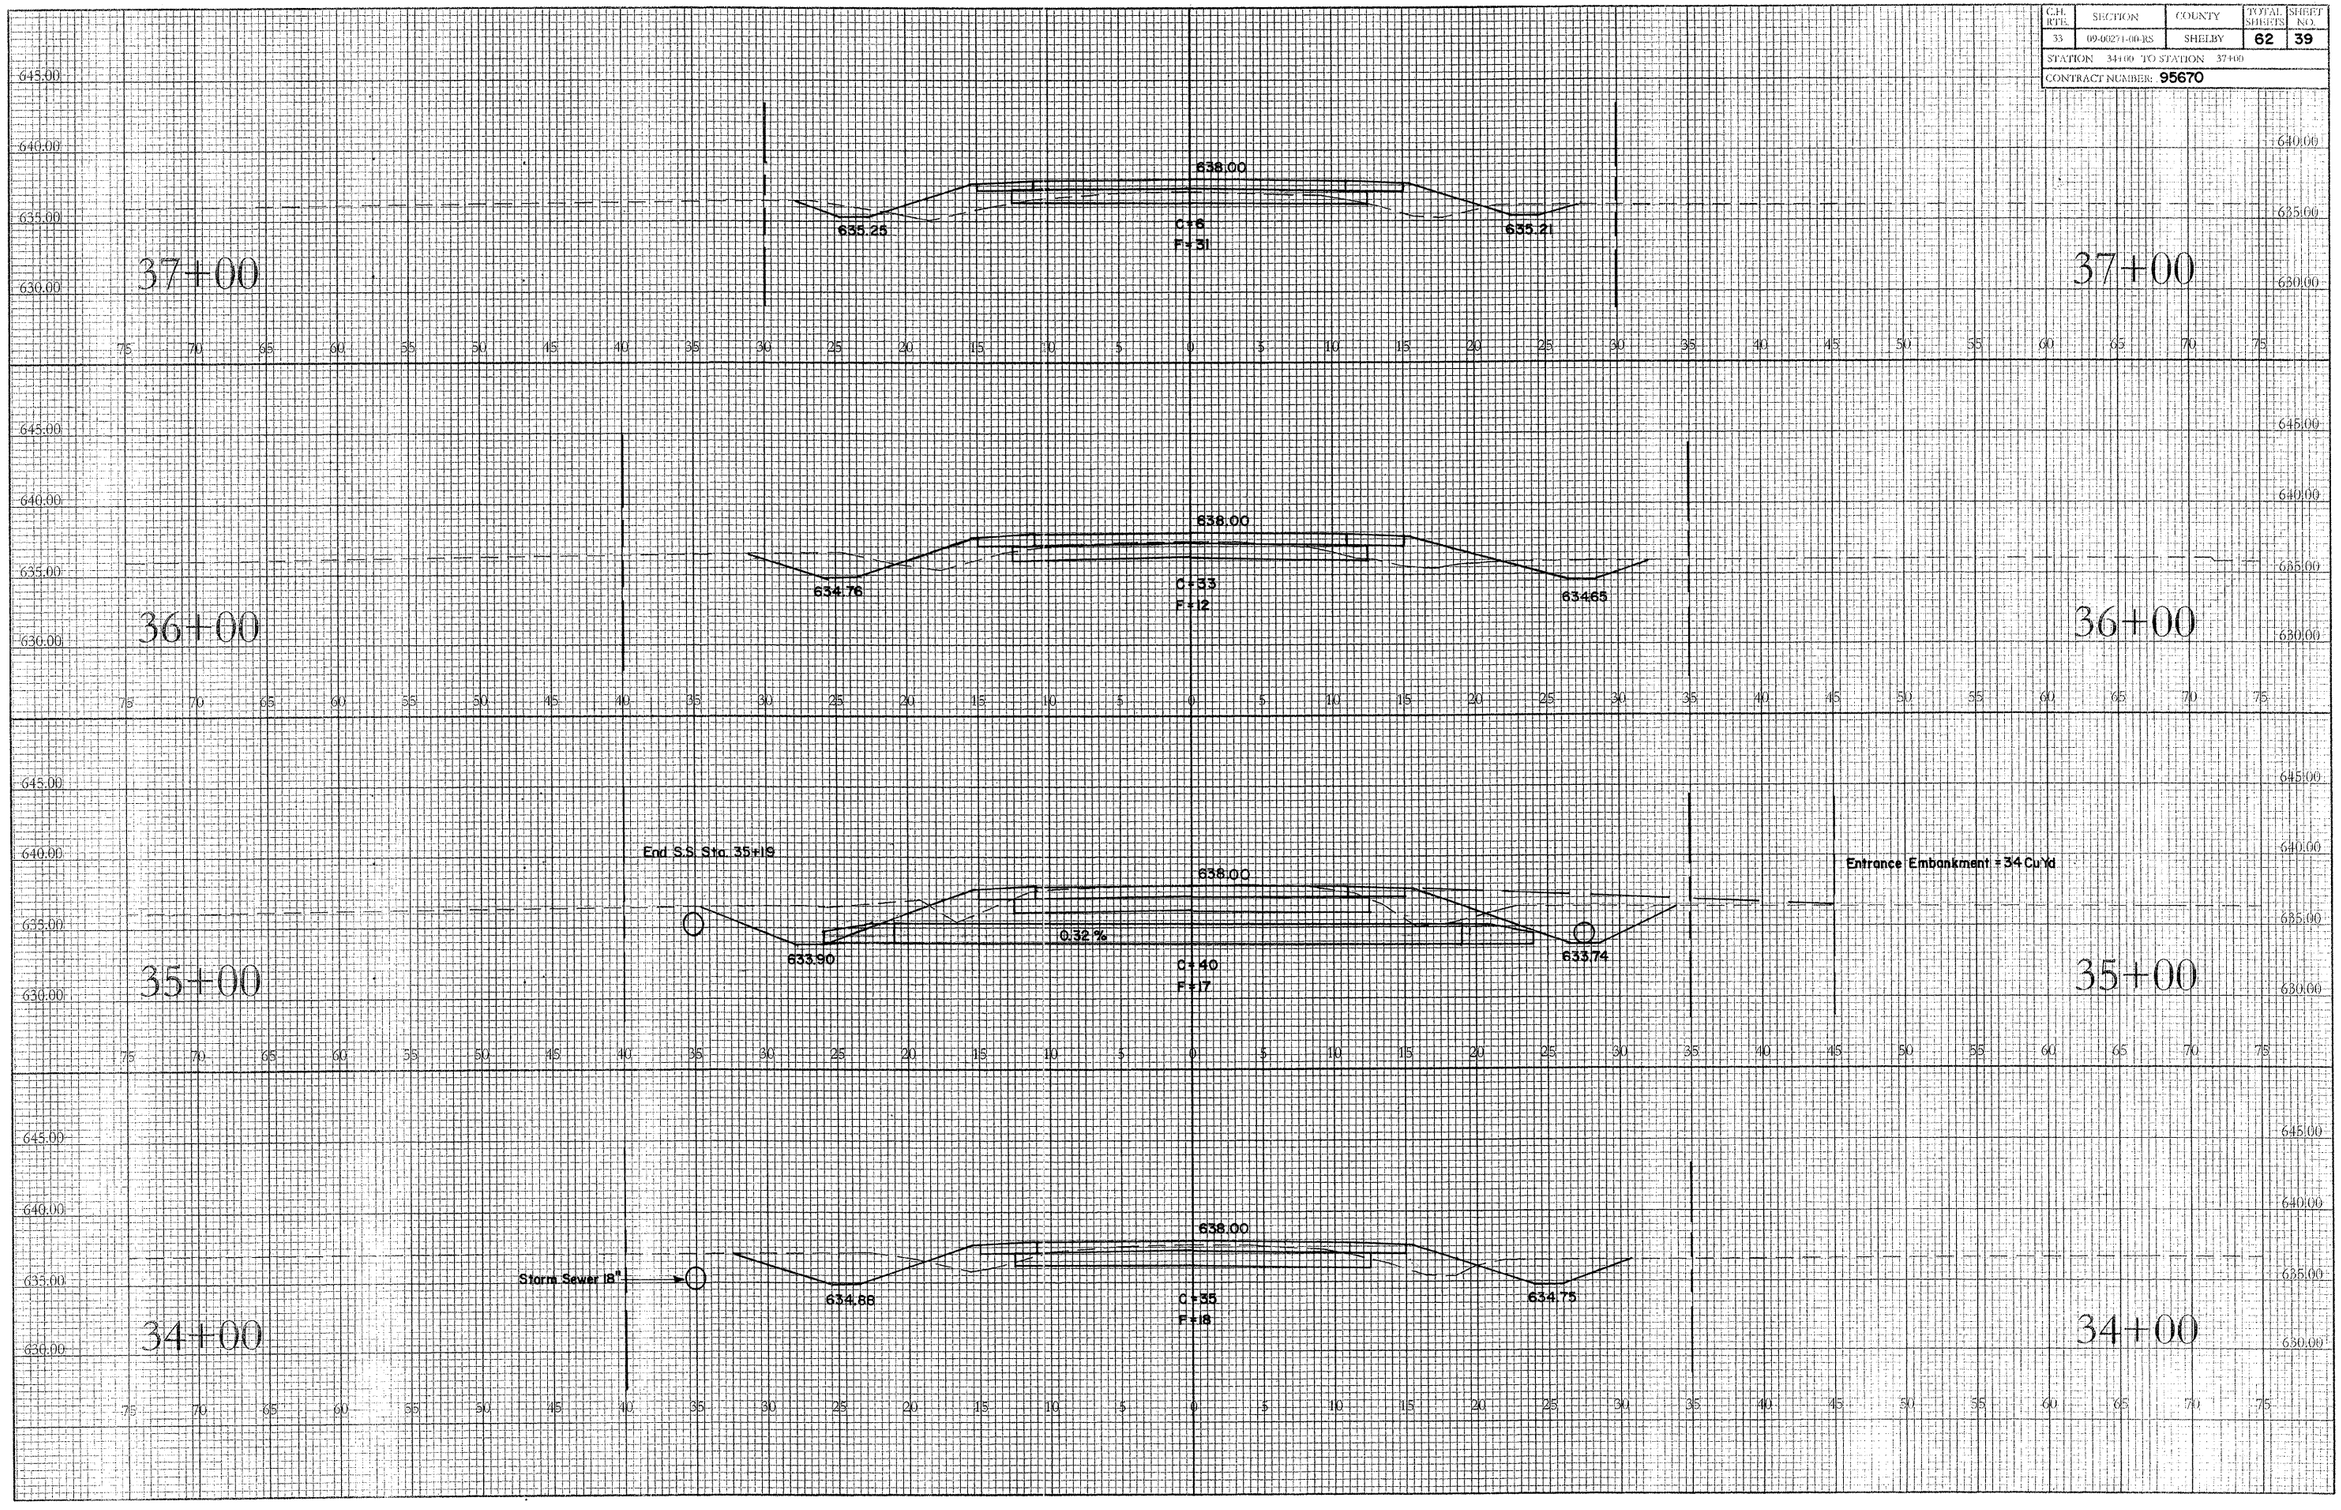C.H. RTE.	SECTION	COUNTY	TOTAL SHEETS	SHEET NO.
33	09-00271-00-RS	SHELBY	62	39
STATION 34+00 TO STATION 37+00				
CONTRACT NUMBER: 95670