C.H. RTE.	SECTION	COUNTY	TOTAL SHEETS	SHEET NO.
33	09-00271-00-RS	SHELBY	62	44

STATION 53+00 TO STATION 56+00
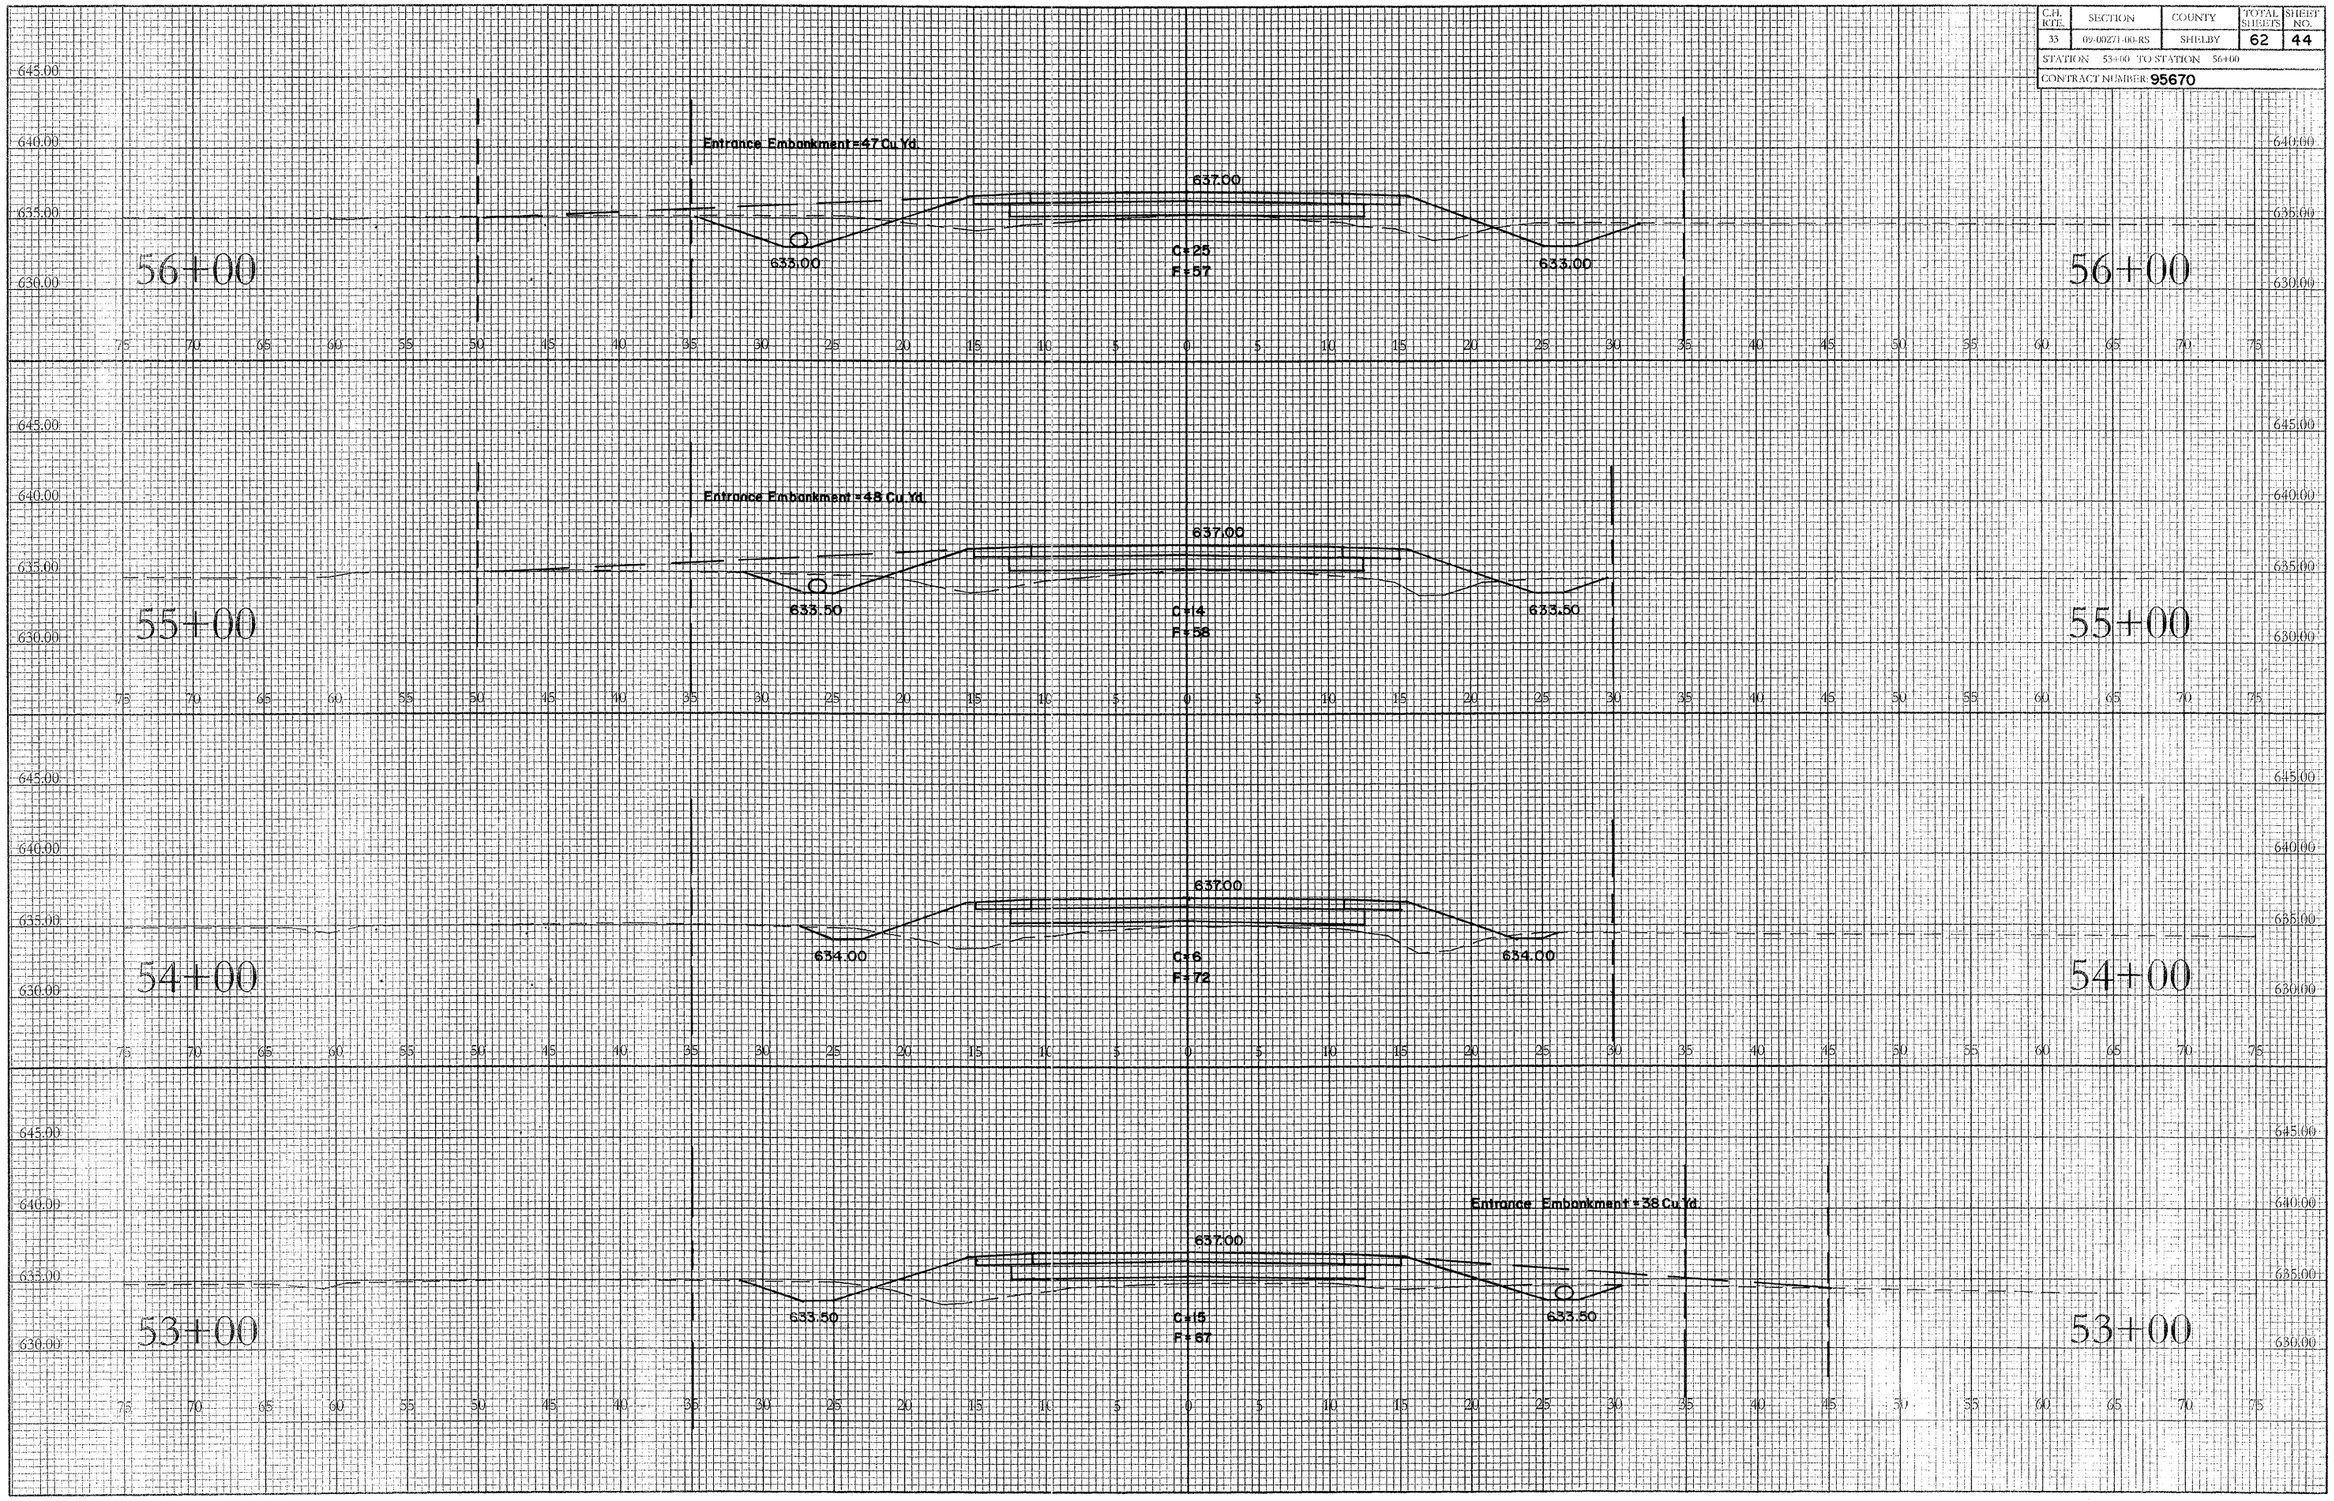
CONTRACT NUMBER 95670