C.H. RTE.	SECTION	COUNTY	TOTAL SHEETS	SHEET NO.
33	09-00271-00-RS	SHELBY	62	50

STATION 76+00 TO STATION 79+00
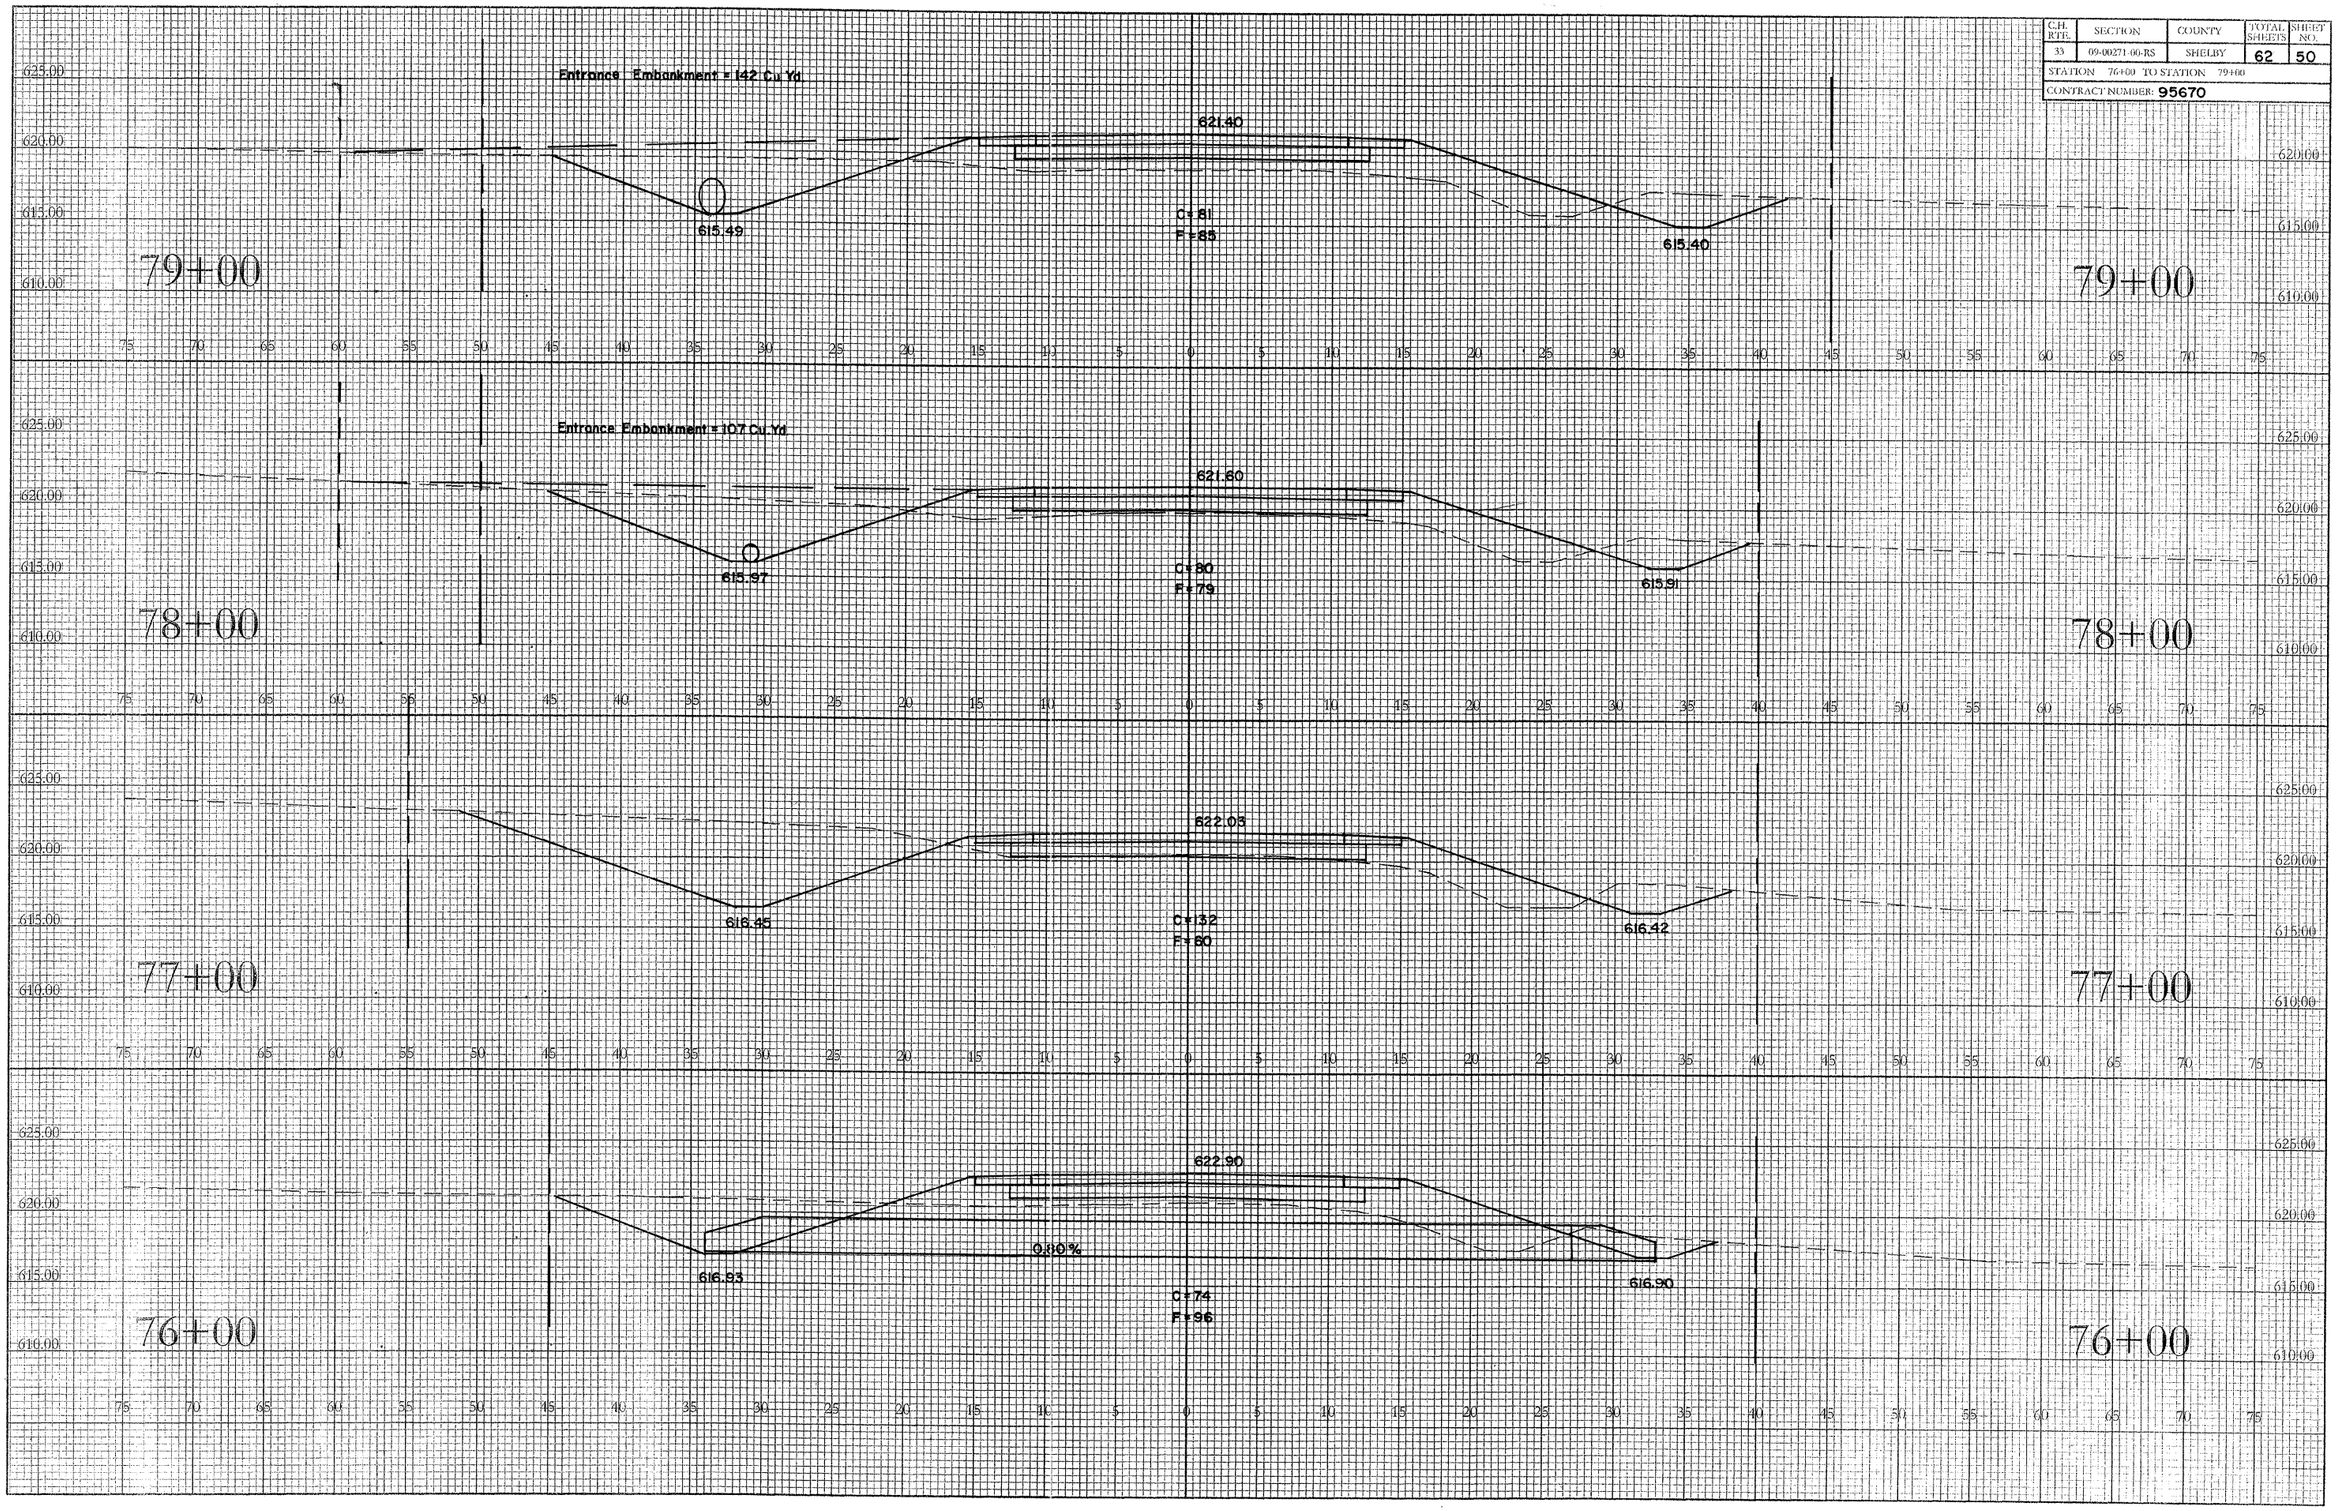
CONTRACT NUMBER: 95670