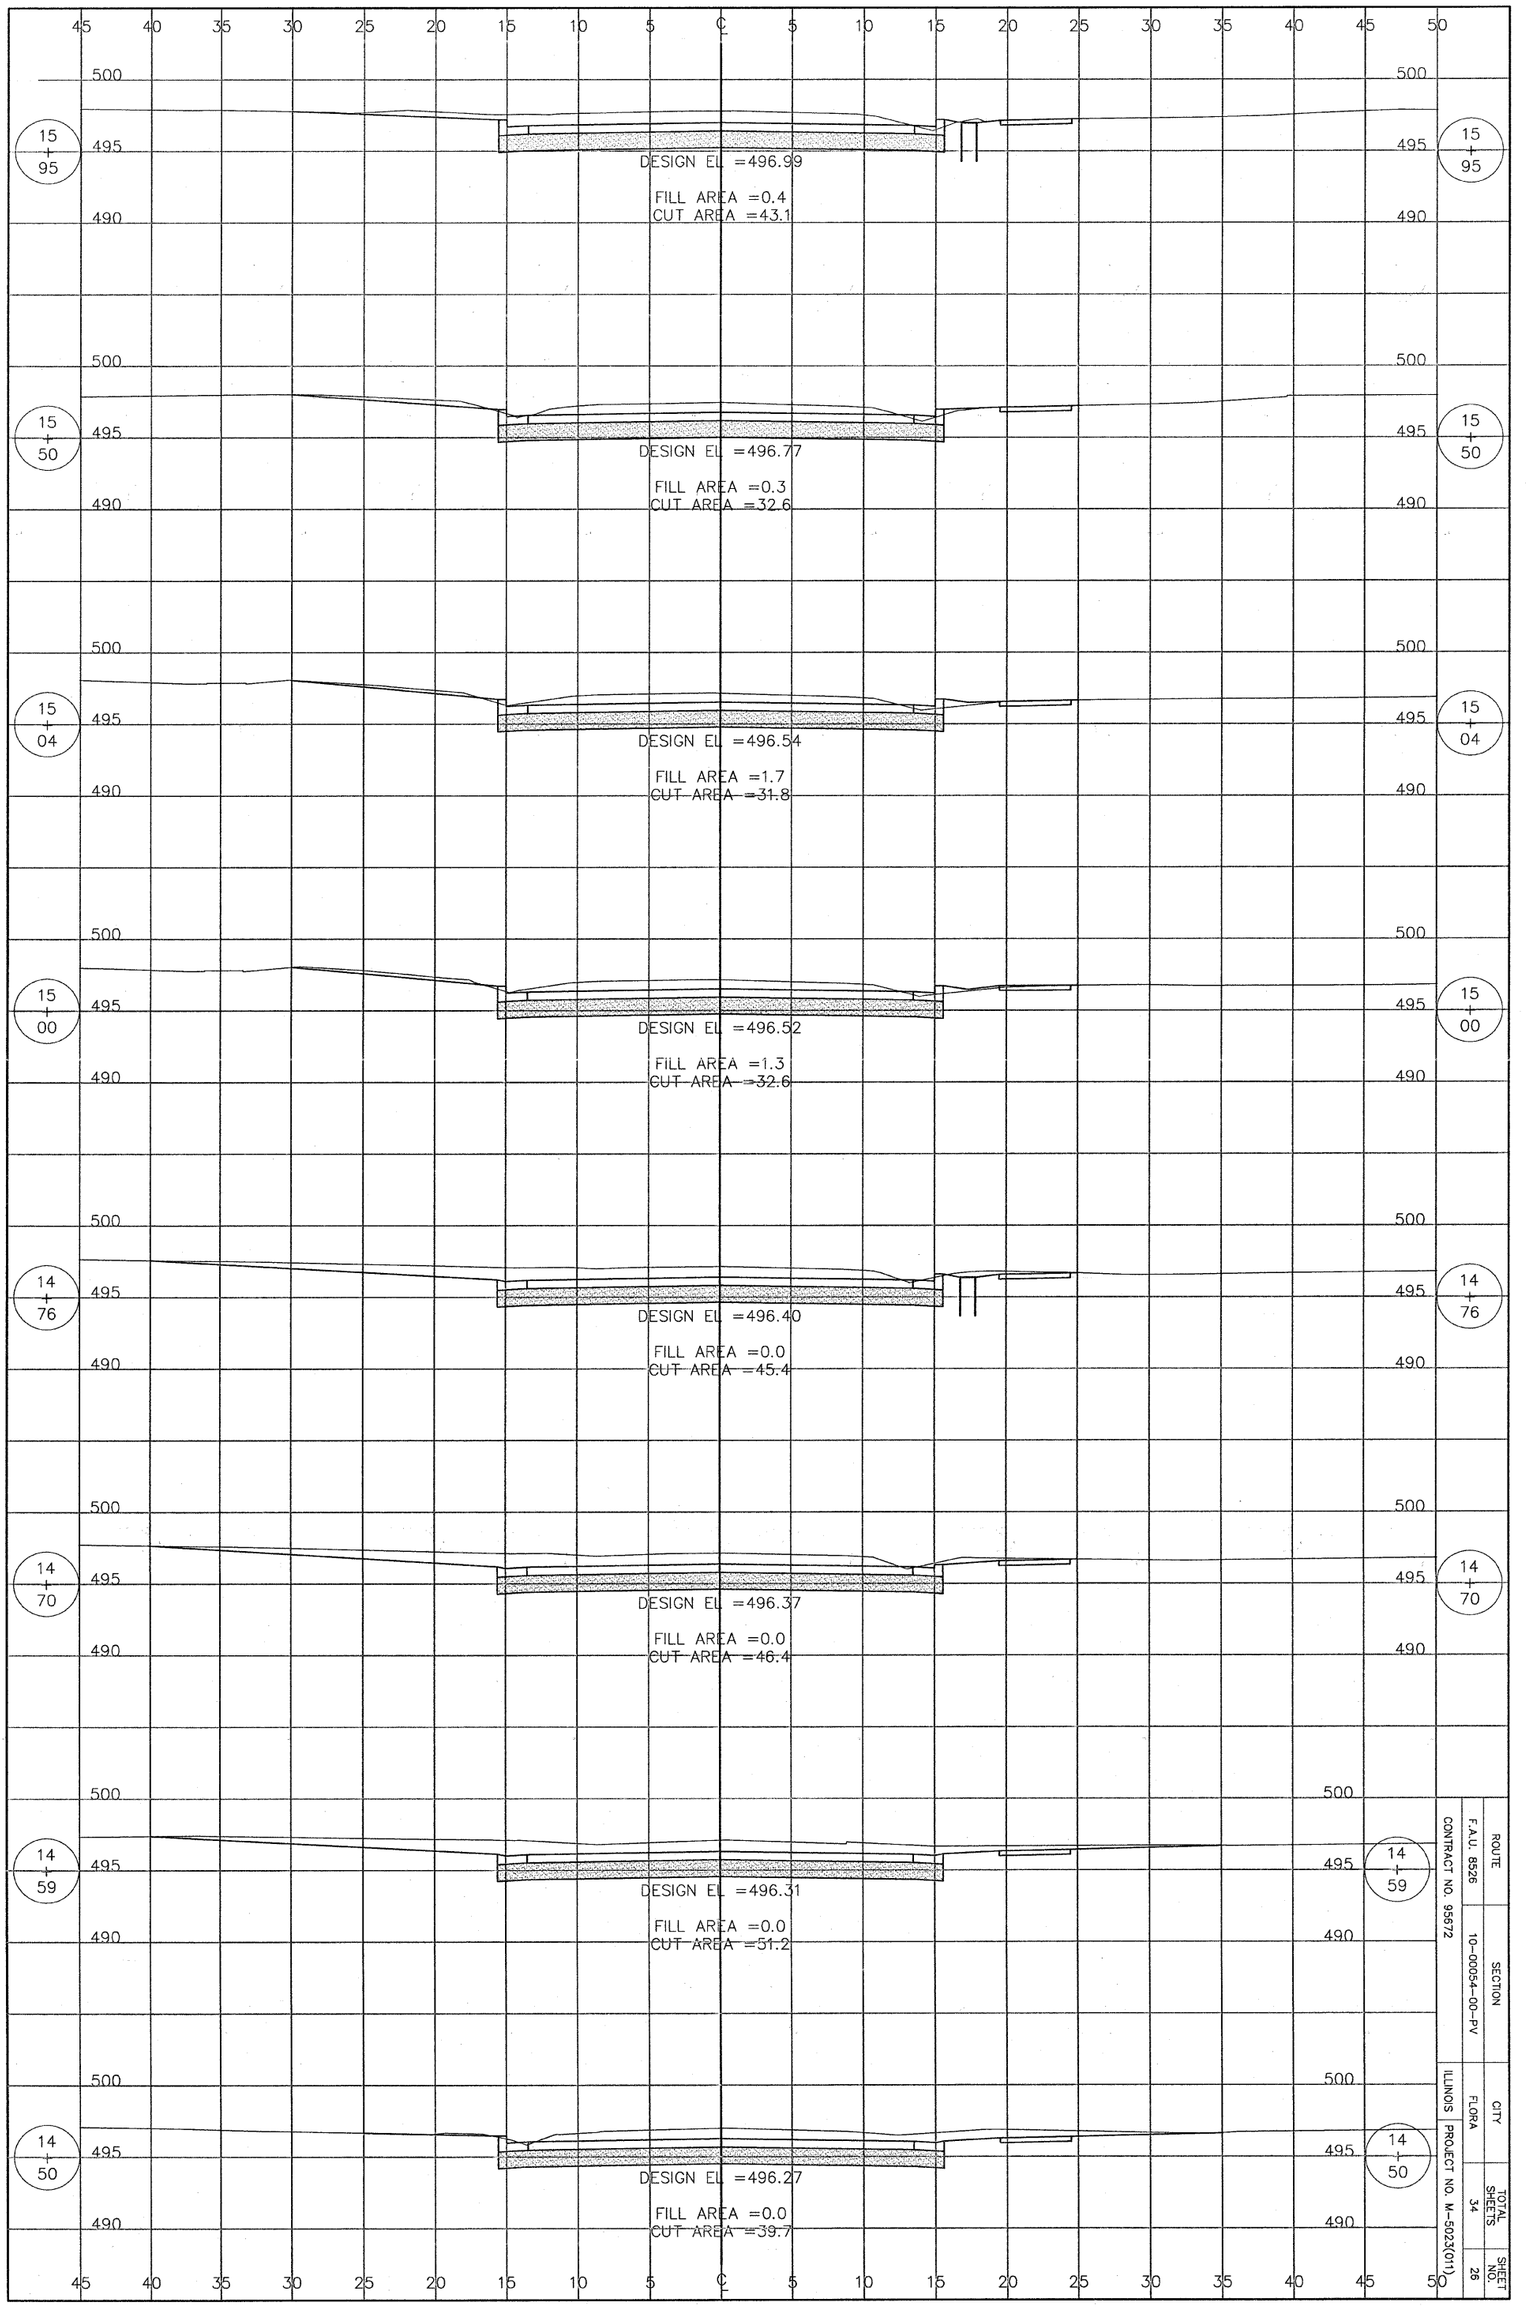

ROUTE	SECTION	CITY	TOTAL SHEETS	SHEET NO.
F.A.U. 8526	10-00054-00-PV	FLORA	34	26

CONTRACT NO. 95572

ILLINOIS PROJECT NO. M-502(011)