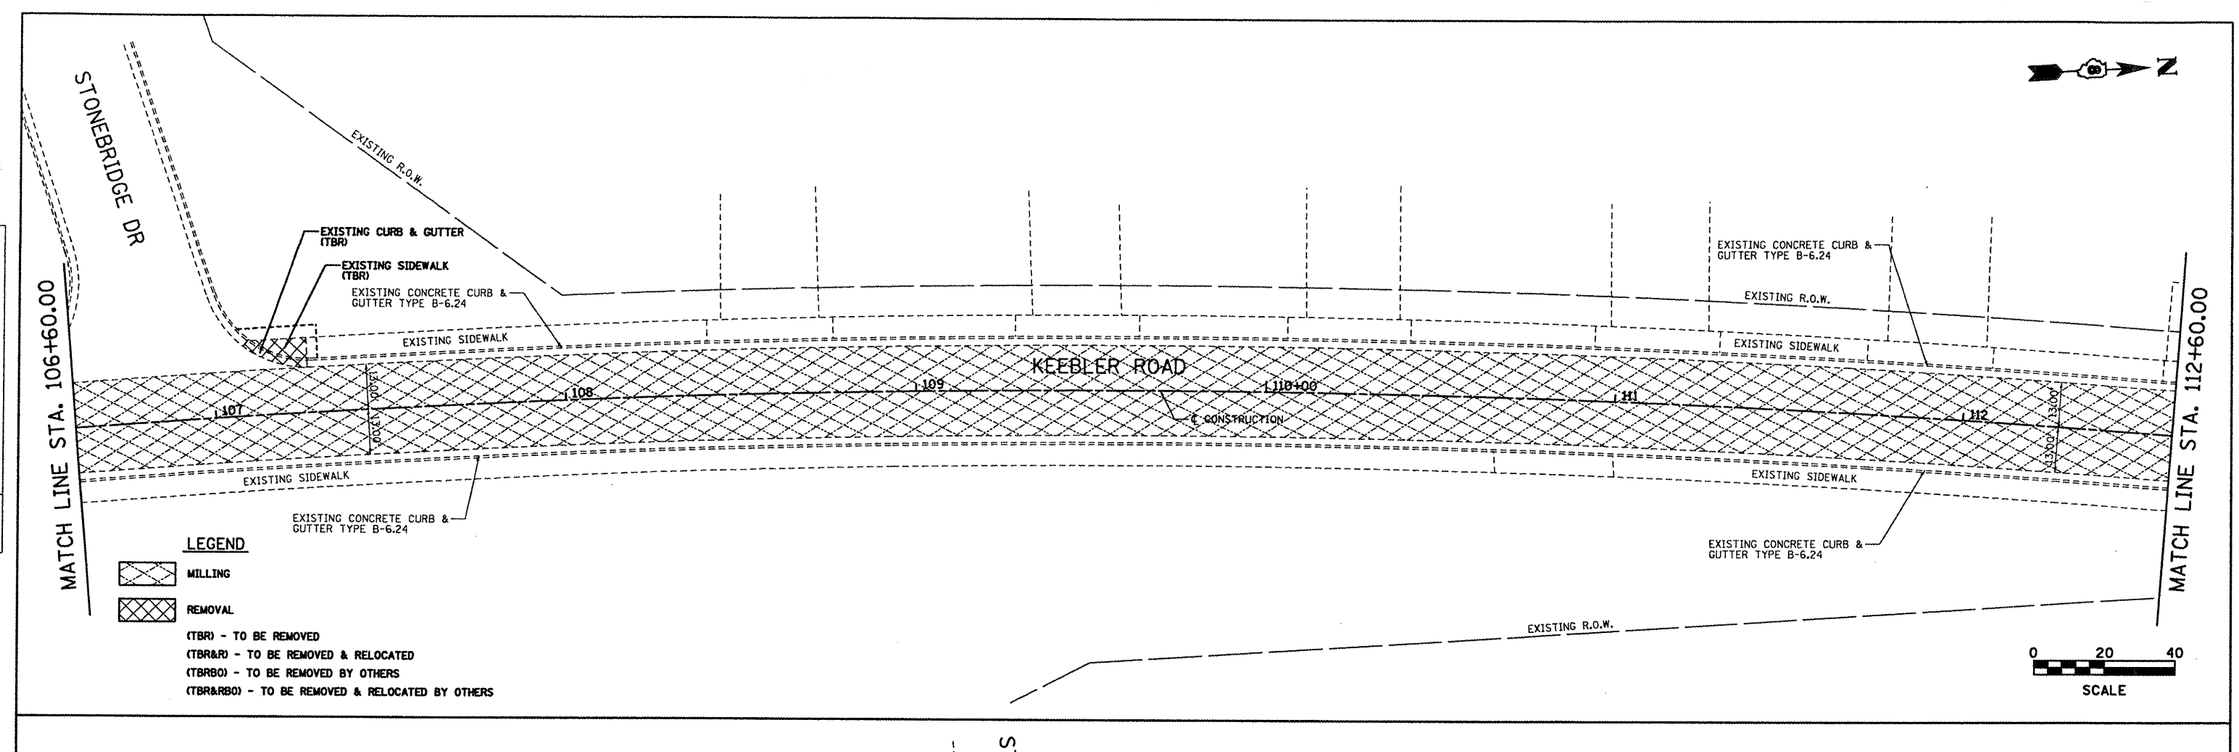

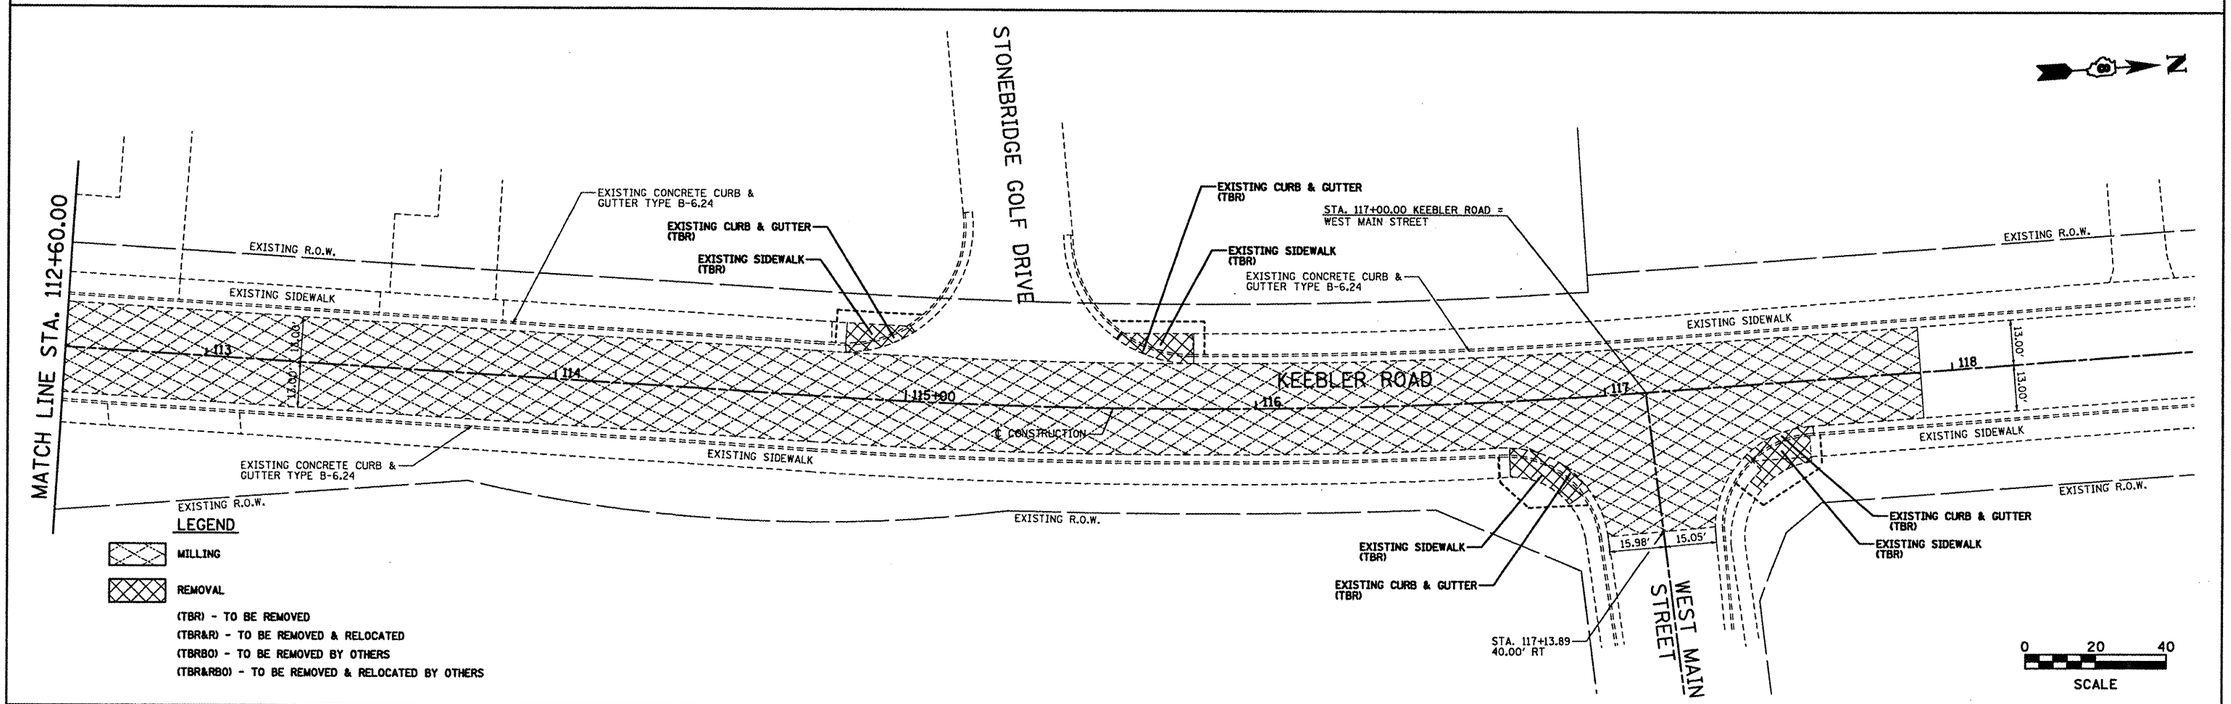

PLAN — SURVEYED / PLOTTED / GRADES CHECKED / FINAL NOTED / PLAT OF WAY CHECKED / CADD FILE NAME / NOTE BOOK / NO. / BY / DATE

PROFILE — SURVEYED / PLOTTED / GRADES CHECKED / FINAL NOTED / STRUCTURE NOTES/PINS CHKD / NOTE BOOK / NO. / BY / DATE

FILE NAME = Plan_85.dgn	USER NAME = ramesh	DESIGNED - BFK	REVISED -
		DRAWN - JJB	REVISED -
	PLOT SCALE = #SCALE#	CHECKED - BFK	REVISED -
	PLOT DATE = 3/8/2012	DATE - 1/17/12	REVISED -

VILLAGE OF MARYVILLE
KEEBLER ROAD

REMOVAL

SCALE: 1"=20' | SHEET NO. 3 OF 3 SHEETS | STA. 106+60.00 TO STA. 118+60.00

F.A.U. RTE.	SECTION	COUNTY	TOTAL SHEETS	SHEET NO.
9135	10-00018-00-RS	MADISON	22	21
		CONTRACT NO. 97486		
		ILLINOIS FED. AID PROJECT		