| F.A.P. RTE. | SECTION | COUNTY | TOTAL SHEETS | SHEET NO. |
|---|---|---|---|---|
| 342 | 530 N-2 | COOK | 53 | 12 |
| STA. | | TO STA. | | |
| FED. ROAD DIST. NO. _ | ILLINOIS | FED. AID PROJECT | | |

CONTRACT NO. 60A61

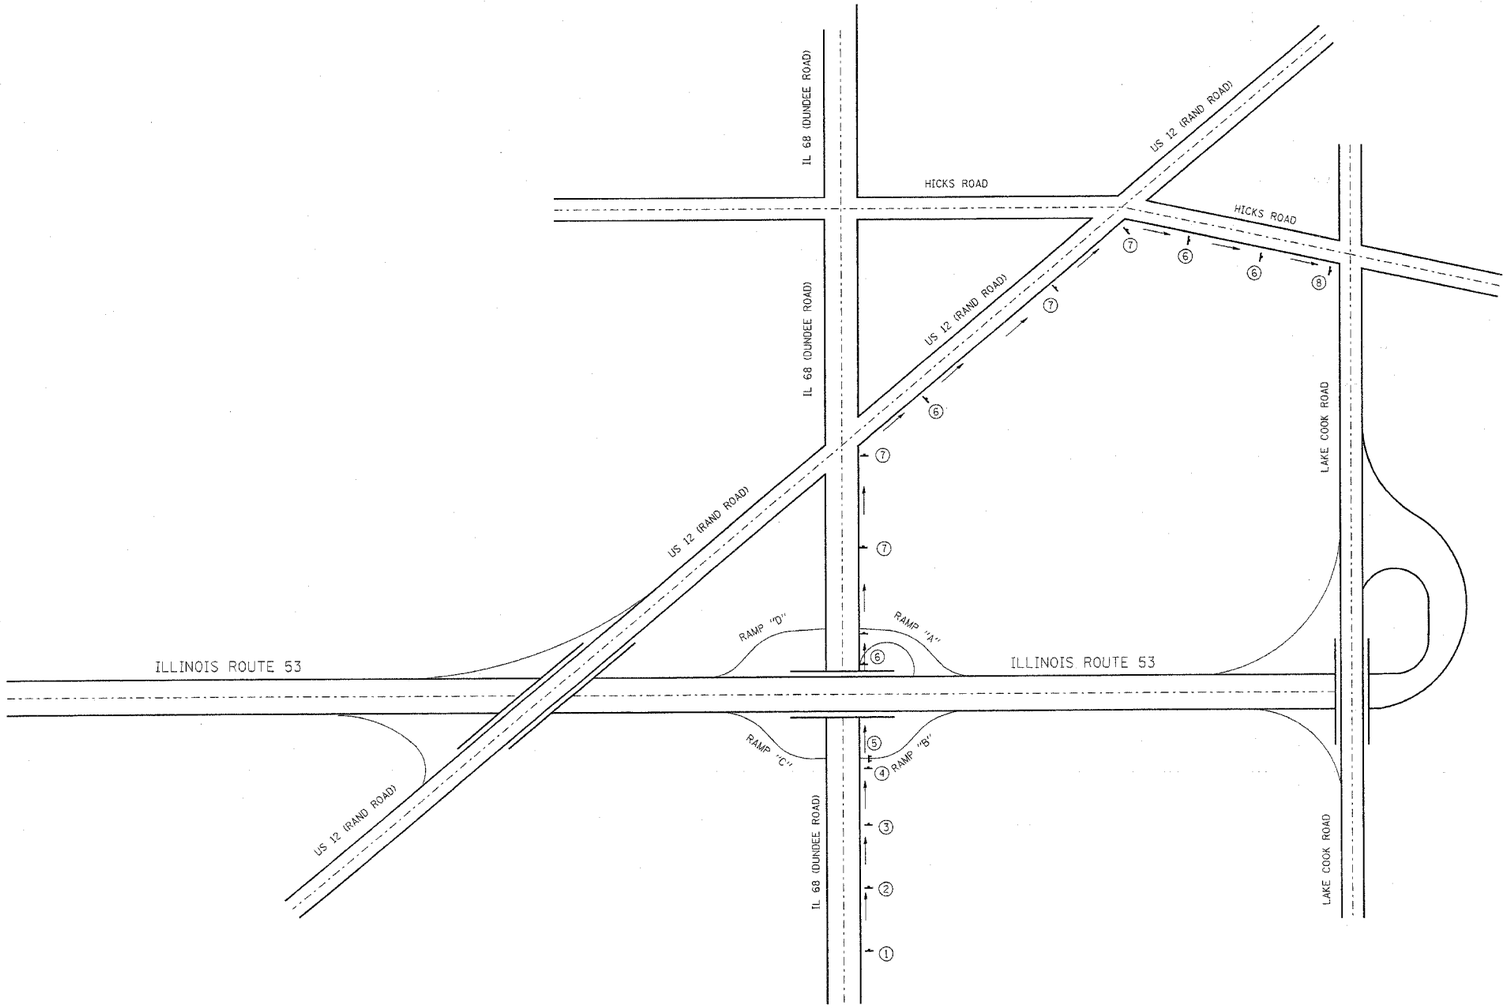


## SIGN LEGEND:

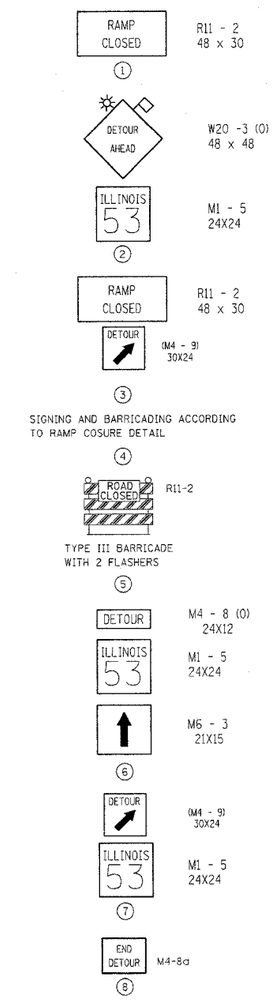


NOTE: THIS DETOUR PLAN APPLIES ONLY FOR THE PATCHING OF RAMP "B"

| REVISIONS | |
|---|---|
| NAME | DATE |
| | |

ILLINOIS DEPARTMENT OF TRANSPORTATION

IL 53 (NE ENT RAMP) @ IL 68

TRAFFIC CONTROL AND PROTECTION FOR TEMPORARY DETOUR

SCALE: VERT. NTS HORIZ. NTS

DRAWN BY

DATE

CHECKED BY

PLOT DATE = 2/6/2006
FILE NAME = c:\projects\d108906\design-bb.dgn
PLOT SCALE = 50.0000 ' / IN.
USER NAME = galbanob