| F.A.I. RTE. | SECTION | COUNTY | TOTAL SHEETS | SHEET NO. |
|---|---|---|---|---|
| 94 | * | COOK | 916 | 197 |
| STA. 190+65 (NB I-57) 1990+48 (NB FORD) TO STA. 2316+00 (NB RYAN) | | | | |
| FED. ROAD DIST. NO. | ILLINOIS | FED. AID PROJECT | | |

* (1516.1, 1717, & 1818) R-4

62304

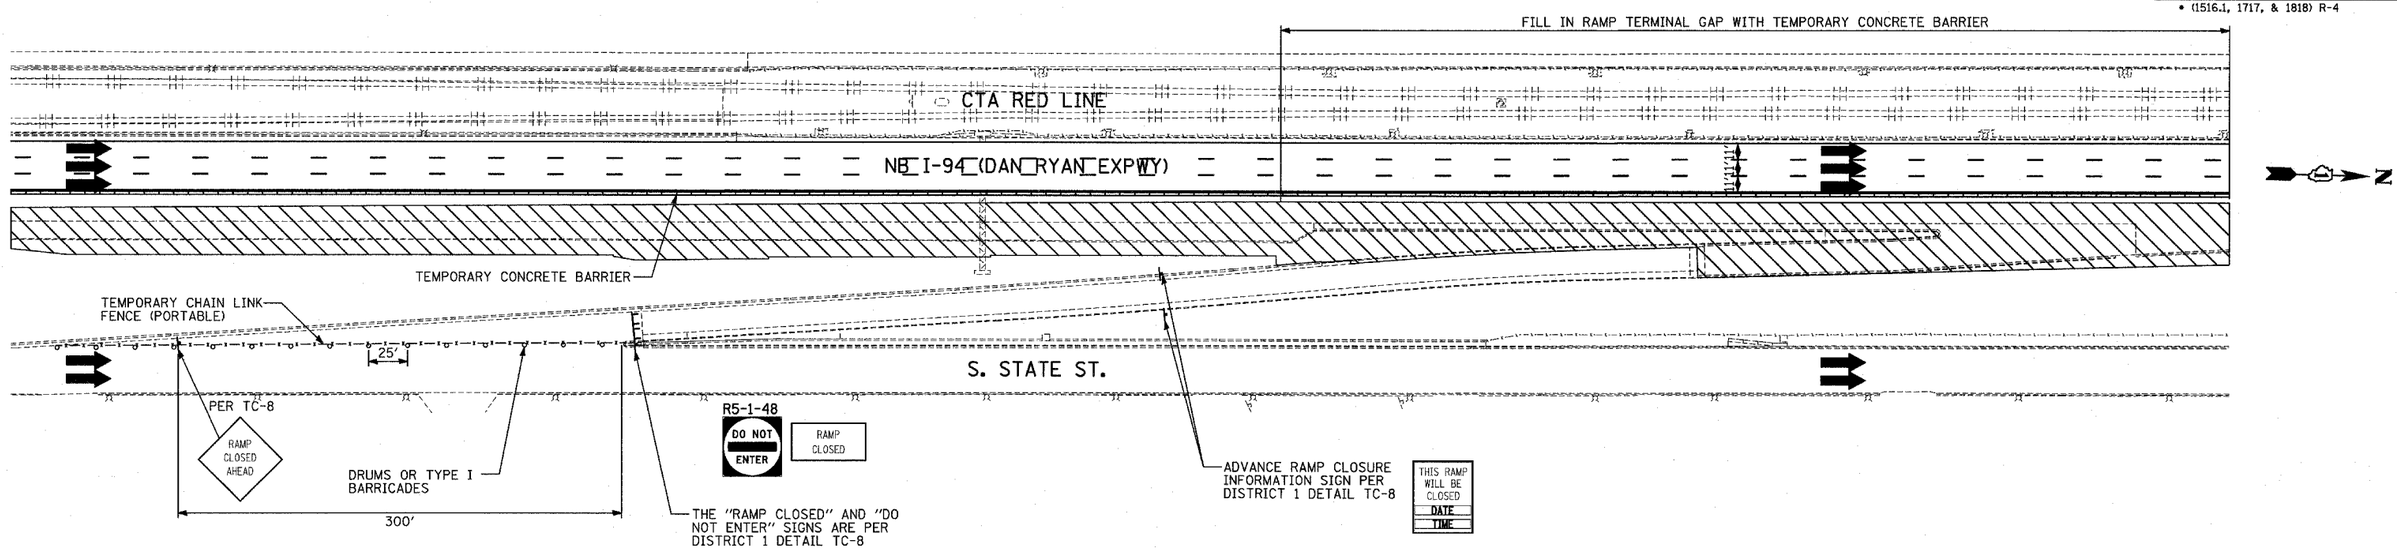


TYPICAL ENTRANCE RAMP CLOSURE FOR STAGES 1 & 1A

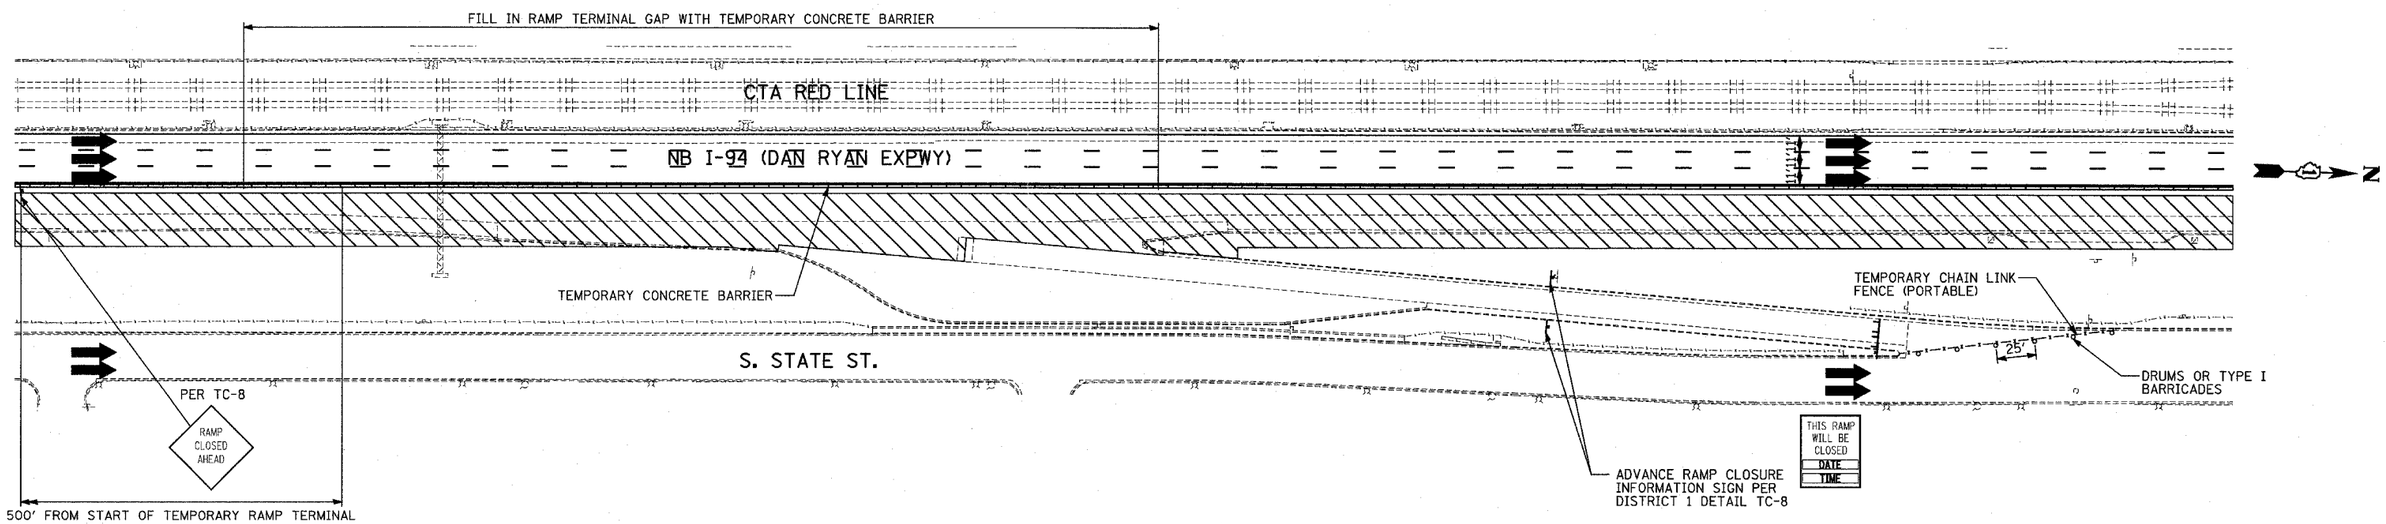


TYPICAL EXIT RAMP CLOSURE FOR STAGES 1 & 1A

WORK ZONE FOR LANES 4, 5, OUTSIDE SHOULDER, AND RAMP TERMINAL

| REVISIONS | |
|---|---|
| NAME | DATE |
| | |
| | |
| | |
| | |
| | |
| | |
| | |
| | |
| REVISED | 04/15/05 |

ILLINOIS DEPARTMENT OF TRANSPORTATION

F.A.I. 94 (DAN RYAN EXPRESSWAY)

GENERAL NOTES

CONSTRUCTION STAGING NOTES

MAINTENANCE OF TRAFFIC DETAILS

SHEET 11 OF 13

SCALE: NO SCALE DRAWN BY: RTM

DATE: MARCH 7, 2006 CHECKED BY: TGB

TY·LIN INTERNATIONAL