F.A.I. RTE.	SECTION	COUNTY	TOTAL SHEETS	SHEET NO.
94	*	COOK	916	295
STA. 190+65 (NB I-57) 190+48 (NB FORD) TO STA. 2316+00 (NB RYAN)				
FED. ROAD DIST. NO.	ILLINOIS	FED. AID PROJECT		

* (1516.1, 1717, & 1818) R-4

62304

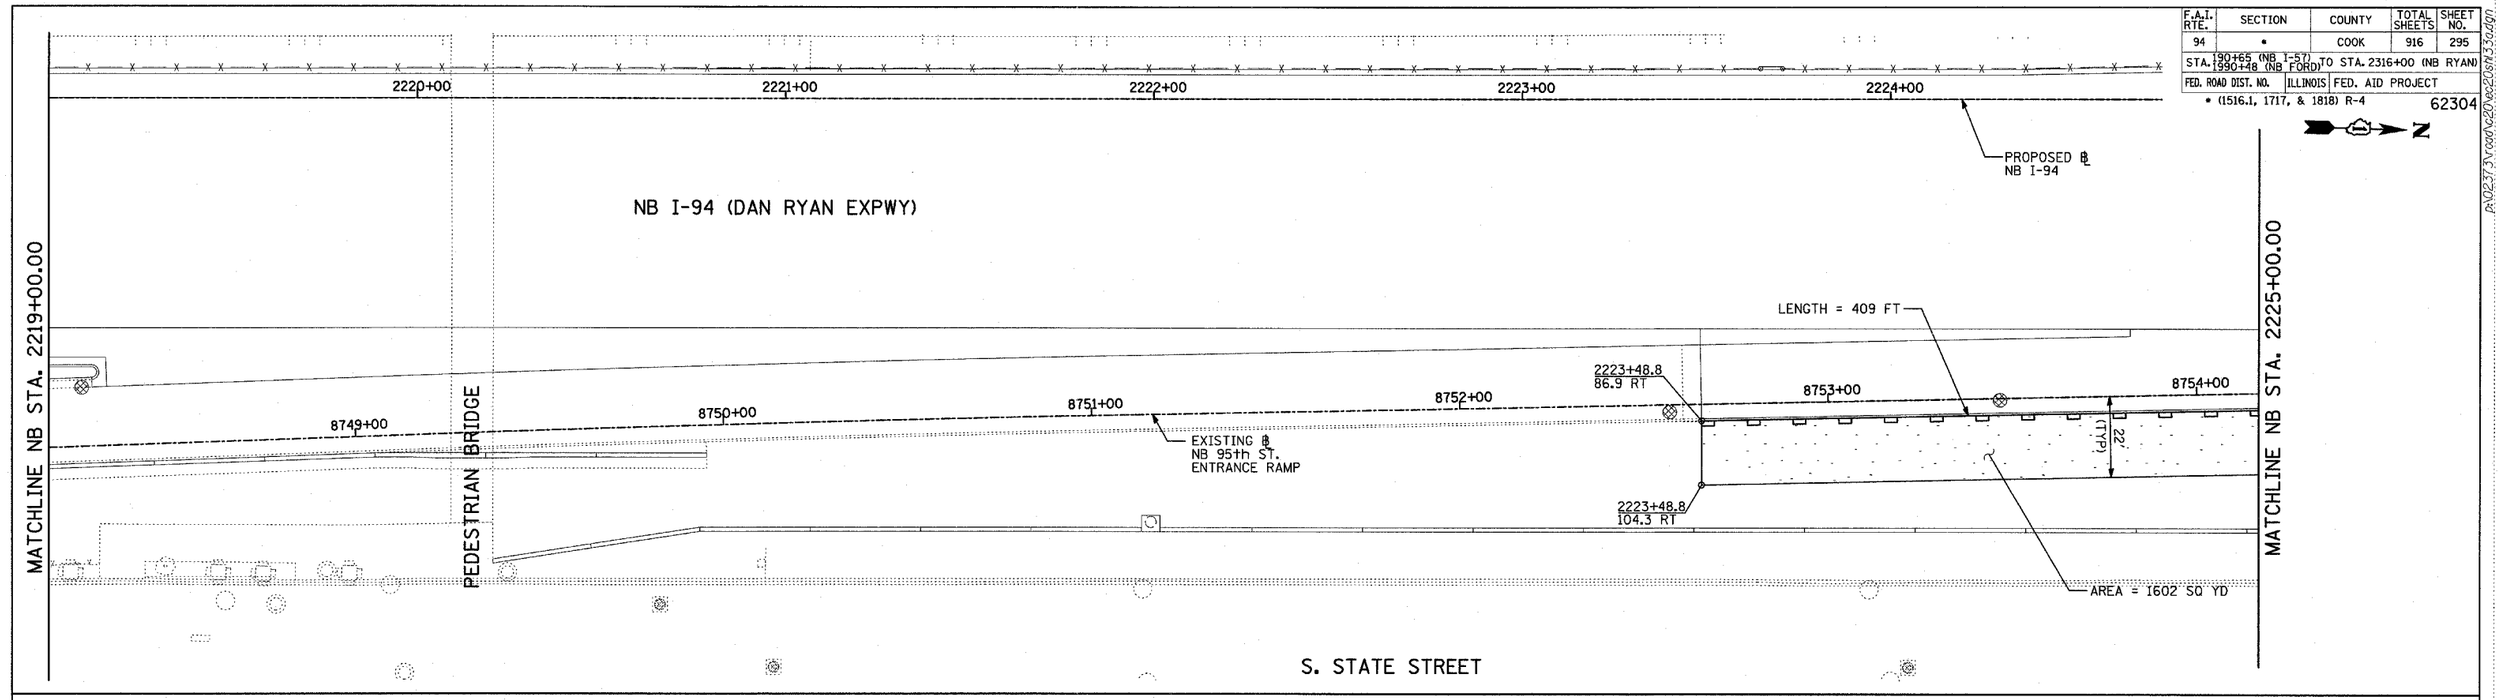

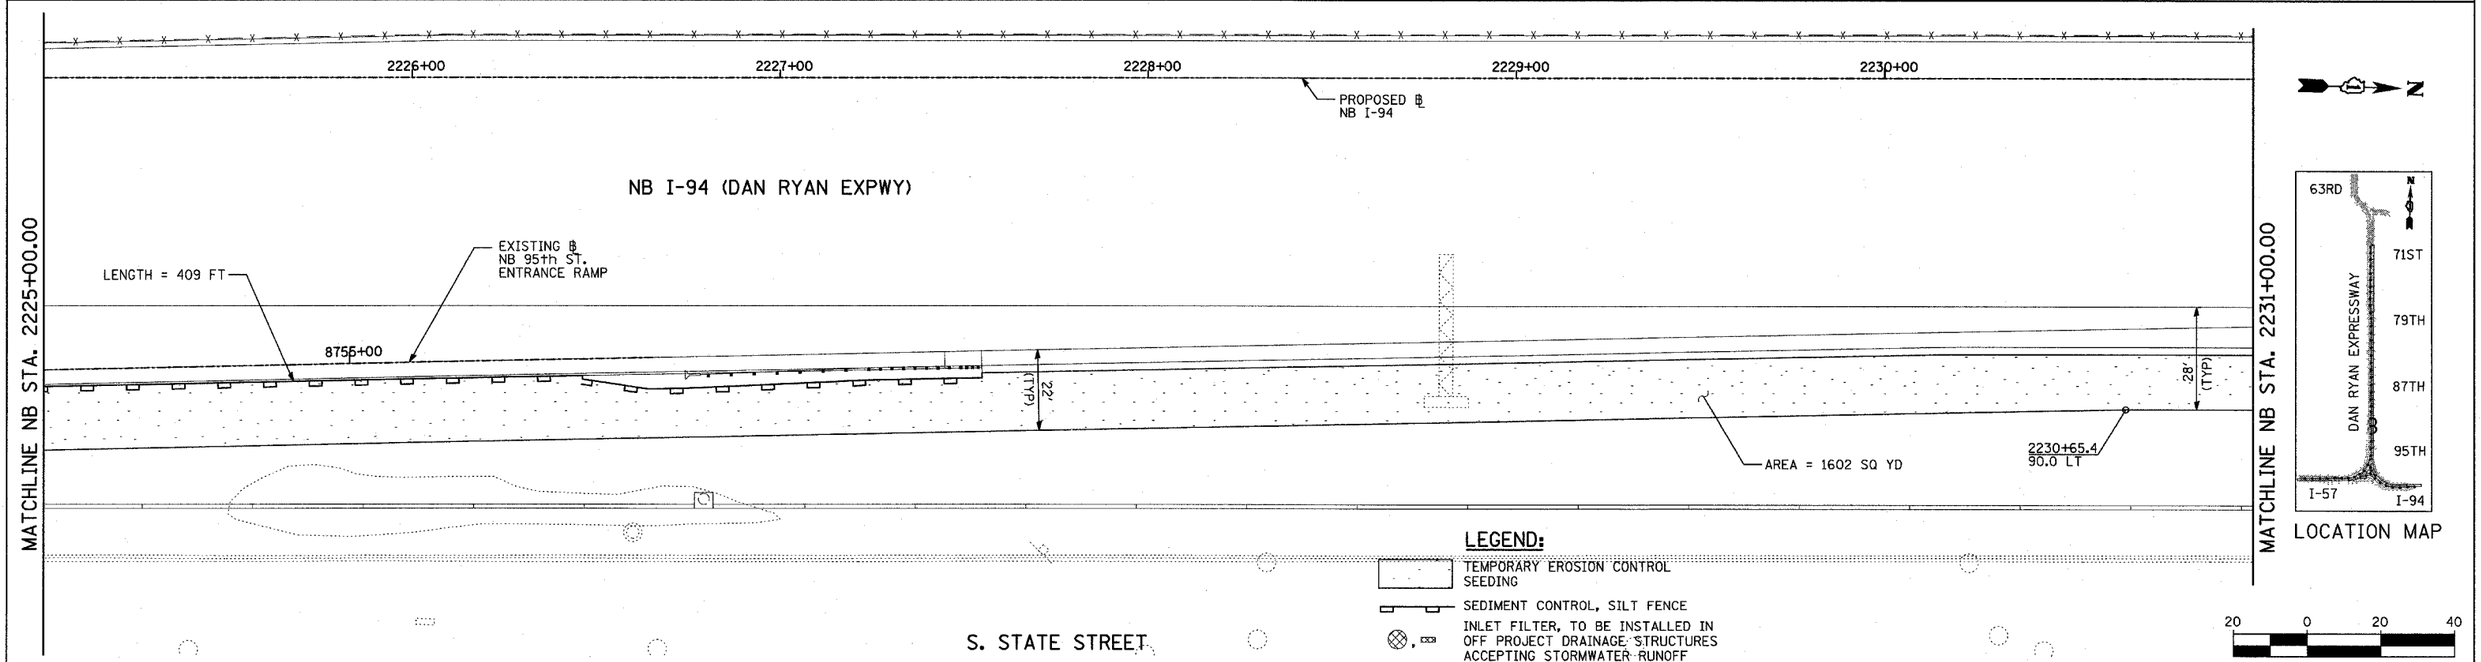

LOCATION MAP

LEGEND:

- TEMPORARY EROSION CONTROL SEEDING
- SEDIMENT CONTROL, SILT FENCE
- INLET FILTER, TO BE INSTALLED IN OFF PROJECT DRAINAGE STRUCTURES ACCEPTING STORMWATER RUNOFF
- TEMPORARY FENCE
- TEMPORARY DITCH CHECK
- PROPOSED DRAINAGE SWALE (SEE DRAINAGE PLANS)
- EXISTING DRAINAGE SWALE
- TEMPORARY FENCE FOR TREE PROTECTION (15 FEET PER SIDE = 60 FEET TOTAL)

20 0 20 40

SCALE: 1" = 20'-0"

TOTAL NUMBER OF INLET FILTERS THIS SHEET: 3
TOTAL NUMBER OF TEMPORARY DITCH CHECKS THIS SHEET: 0
TOTAL NUMBER OF TREES TO BE PROTECTED THIS SHEET: 0

REVISIONS	
NAME	DATE

ILLINOIS DEPARTMENT OF TRANSPORTATION

F.A.I. 94 (DAN RYAN EXPRESSWAY)

EROSION CONTROL PLAN
NB I-94 (DAN RYAN EXPRESSWAY)
STA. 2219+00.00 TO 2231+00.00
(SHEET 13 OF 28)

SCALE: 1"=20' DRAWN BY: JJS
DATE: MARCH 7, 2006 CHECKED BY: MPG

TY·LIN INTERNATIONAL

03/03/2006 09:23:35 AM