F.A.I. RTE.	SECTION	COUNTY	TOTAL SHEETS	SHEET NO.
94	•	COOK	916	759

STA. 190+65 (NB I-57) TO STA. 2316+00 (NB RYAN)
1990+48 (NB FORD)

FED. ROAD DIST. NO. | ILLINOIS | FED. AID PROJECT

• (1516.1, 1717, & 1818) R-4

62304

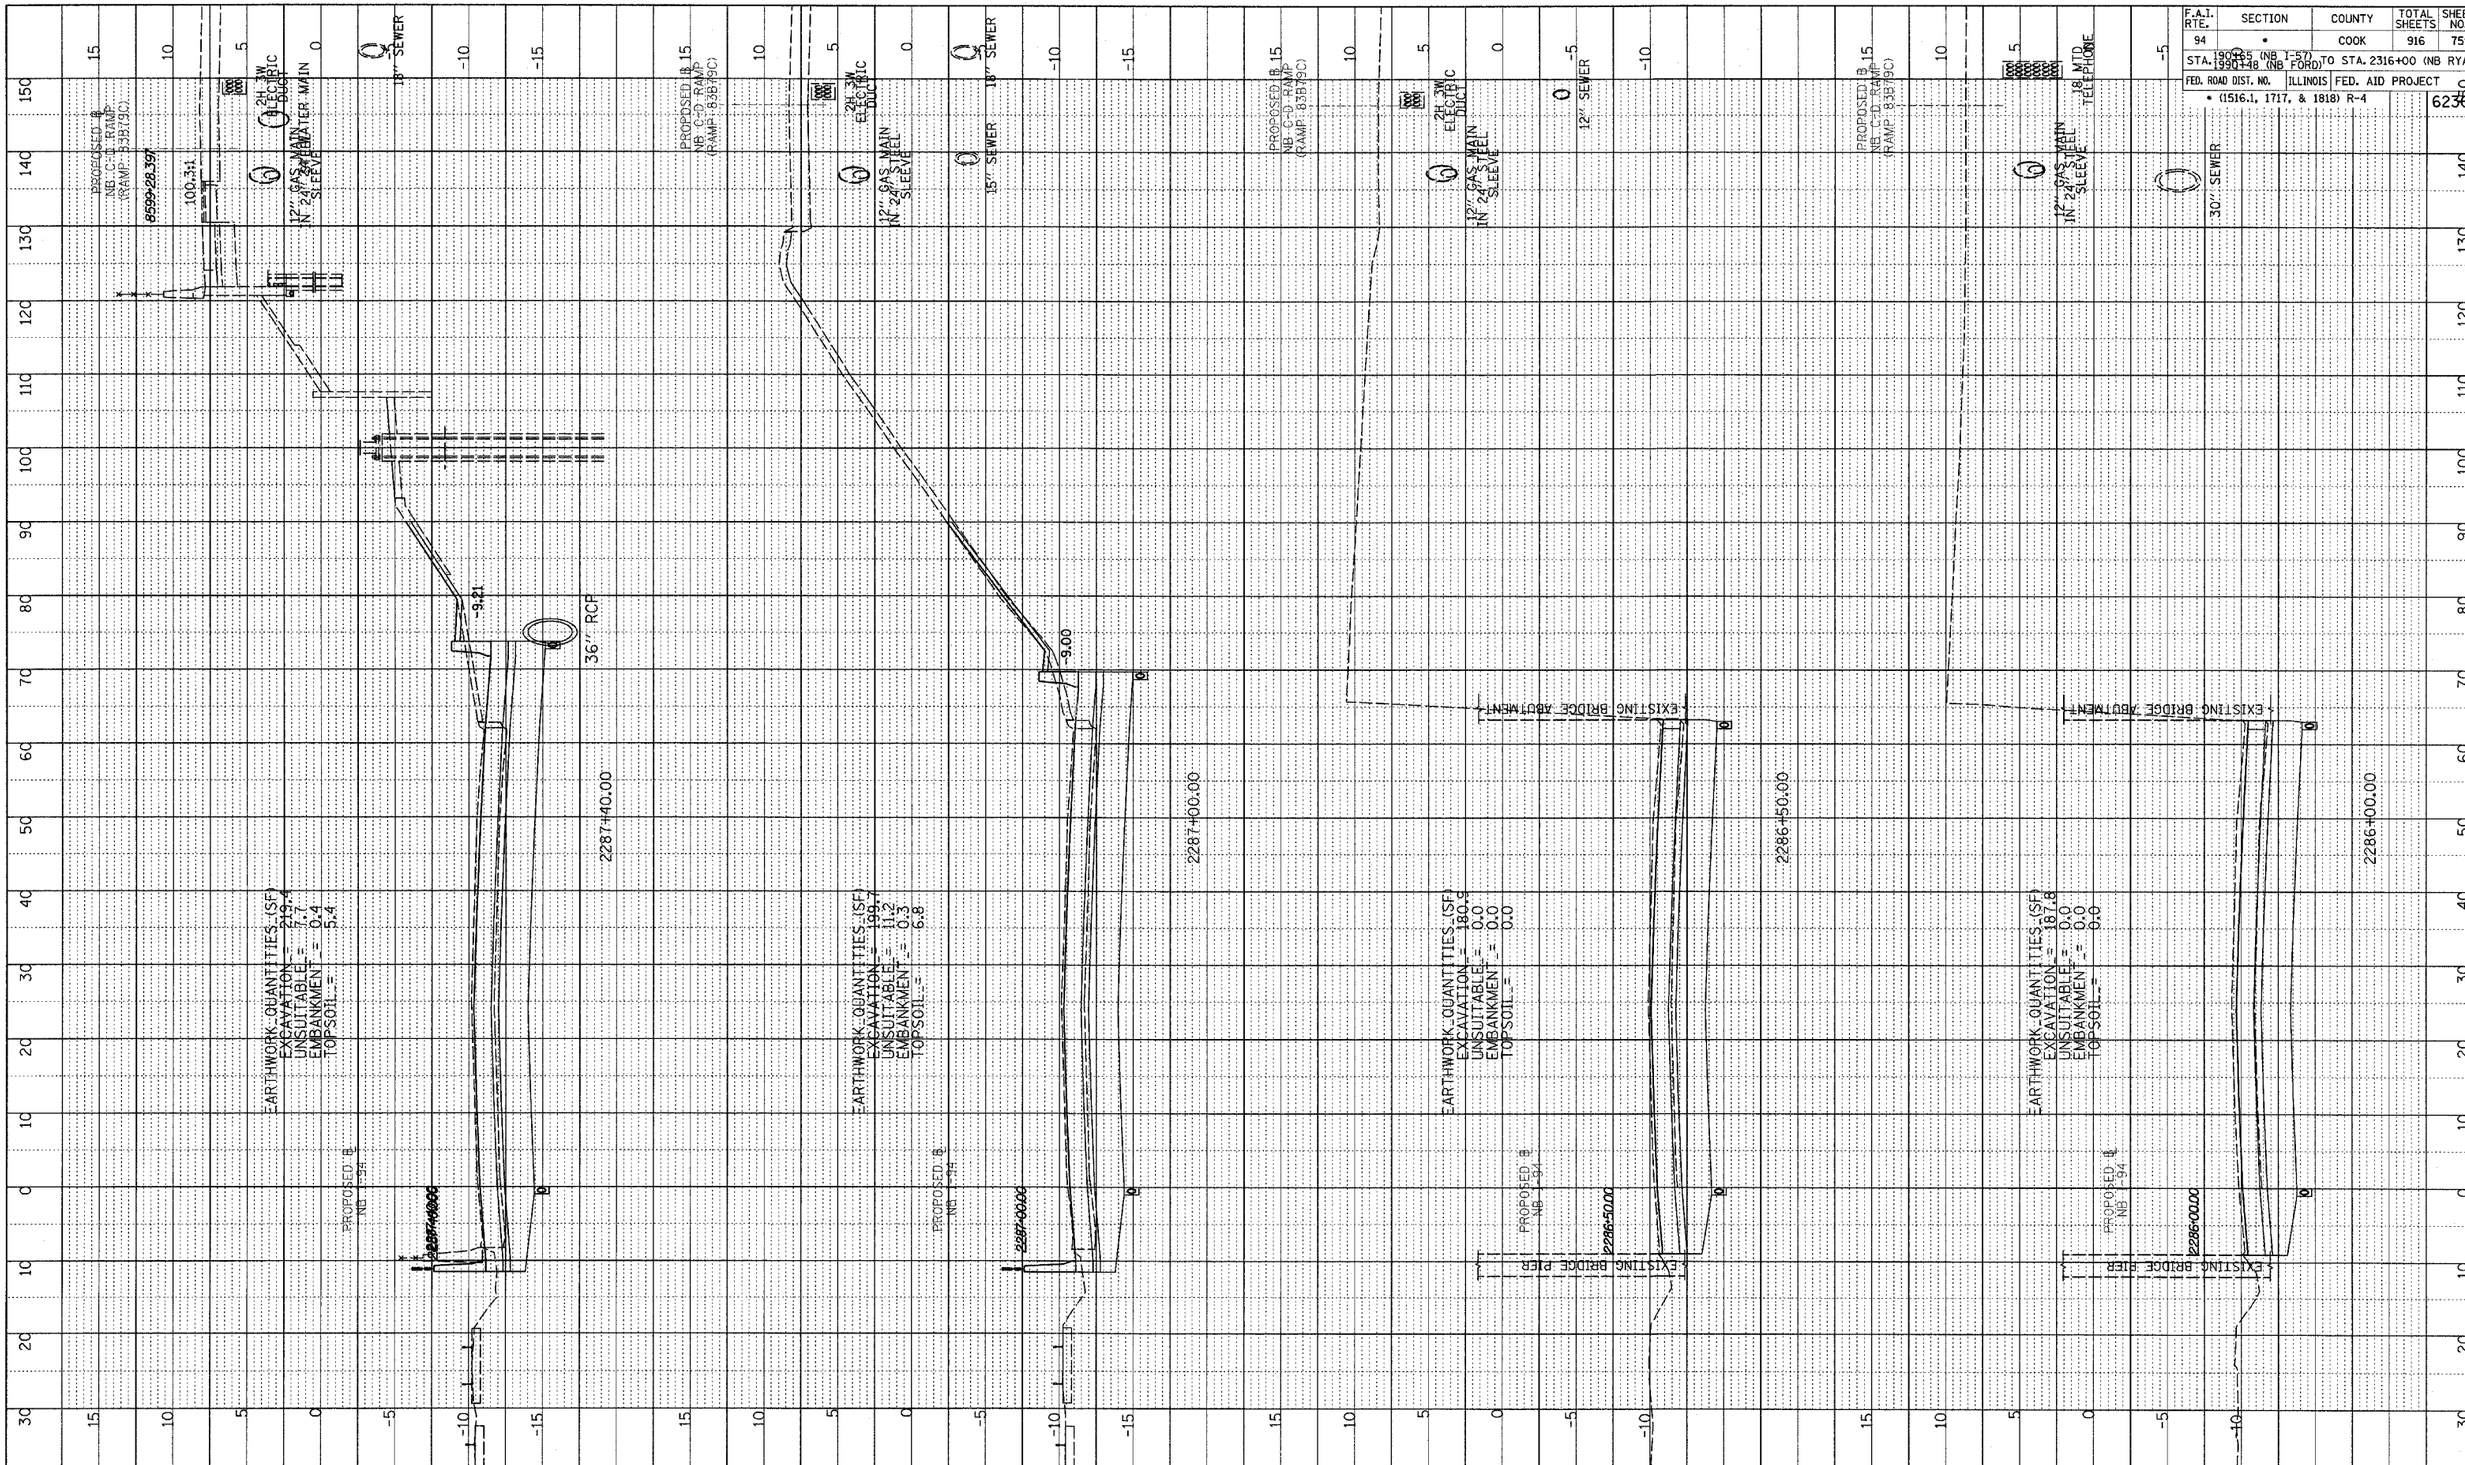

TYLIN INTERNATIONAL

10' 0 10' 20'
HORIZONTAL SCALE

5' 0 5' 10'
VERTICAL SCALE

NORTHBOUND I-94 (DAN RYAN EXPWY)
STA. 2286+00 TO STA. 2287+40

PROFILE
NOTE BOOK NO.
SURVEYED
PLOTTED
GRADES CHECKED
B.M. NOTED
STRUCTURE NOTATNS CHKD
BY
DATE

03/03/2006 04:18:47 PM