F.A.I. RTE.	SECTION	COUNTY	TOTAL SHEETS	SHEET NO.
94	*	COOK	916	772

STA. 190+65 (NB I-57) 1990+48 (NB FORD) TO STA. 2316+00 (NB RYAN)

FED. ROAD DIST. NO. | ILLINOIS | FED. AID PROJECT

* (1516.1, 1717, & 1818) R-4

62304

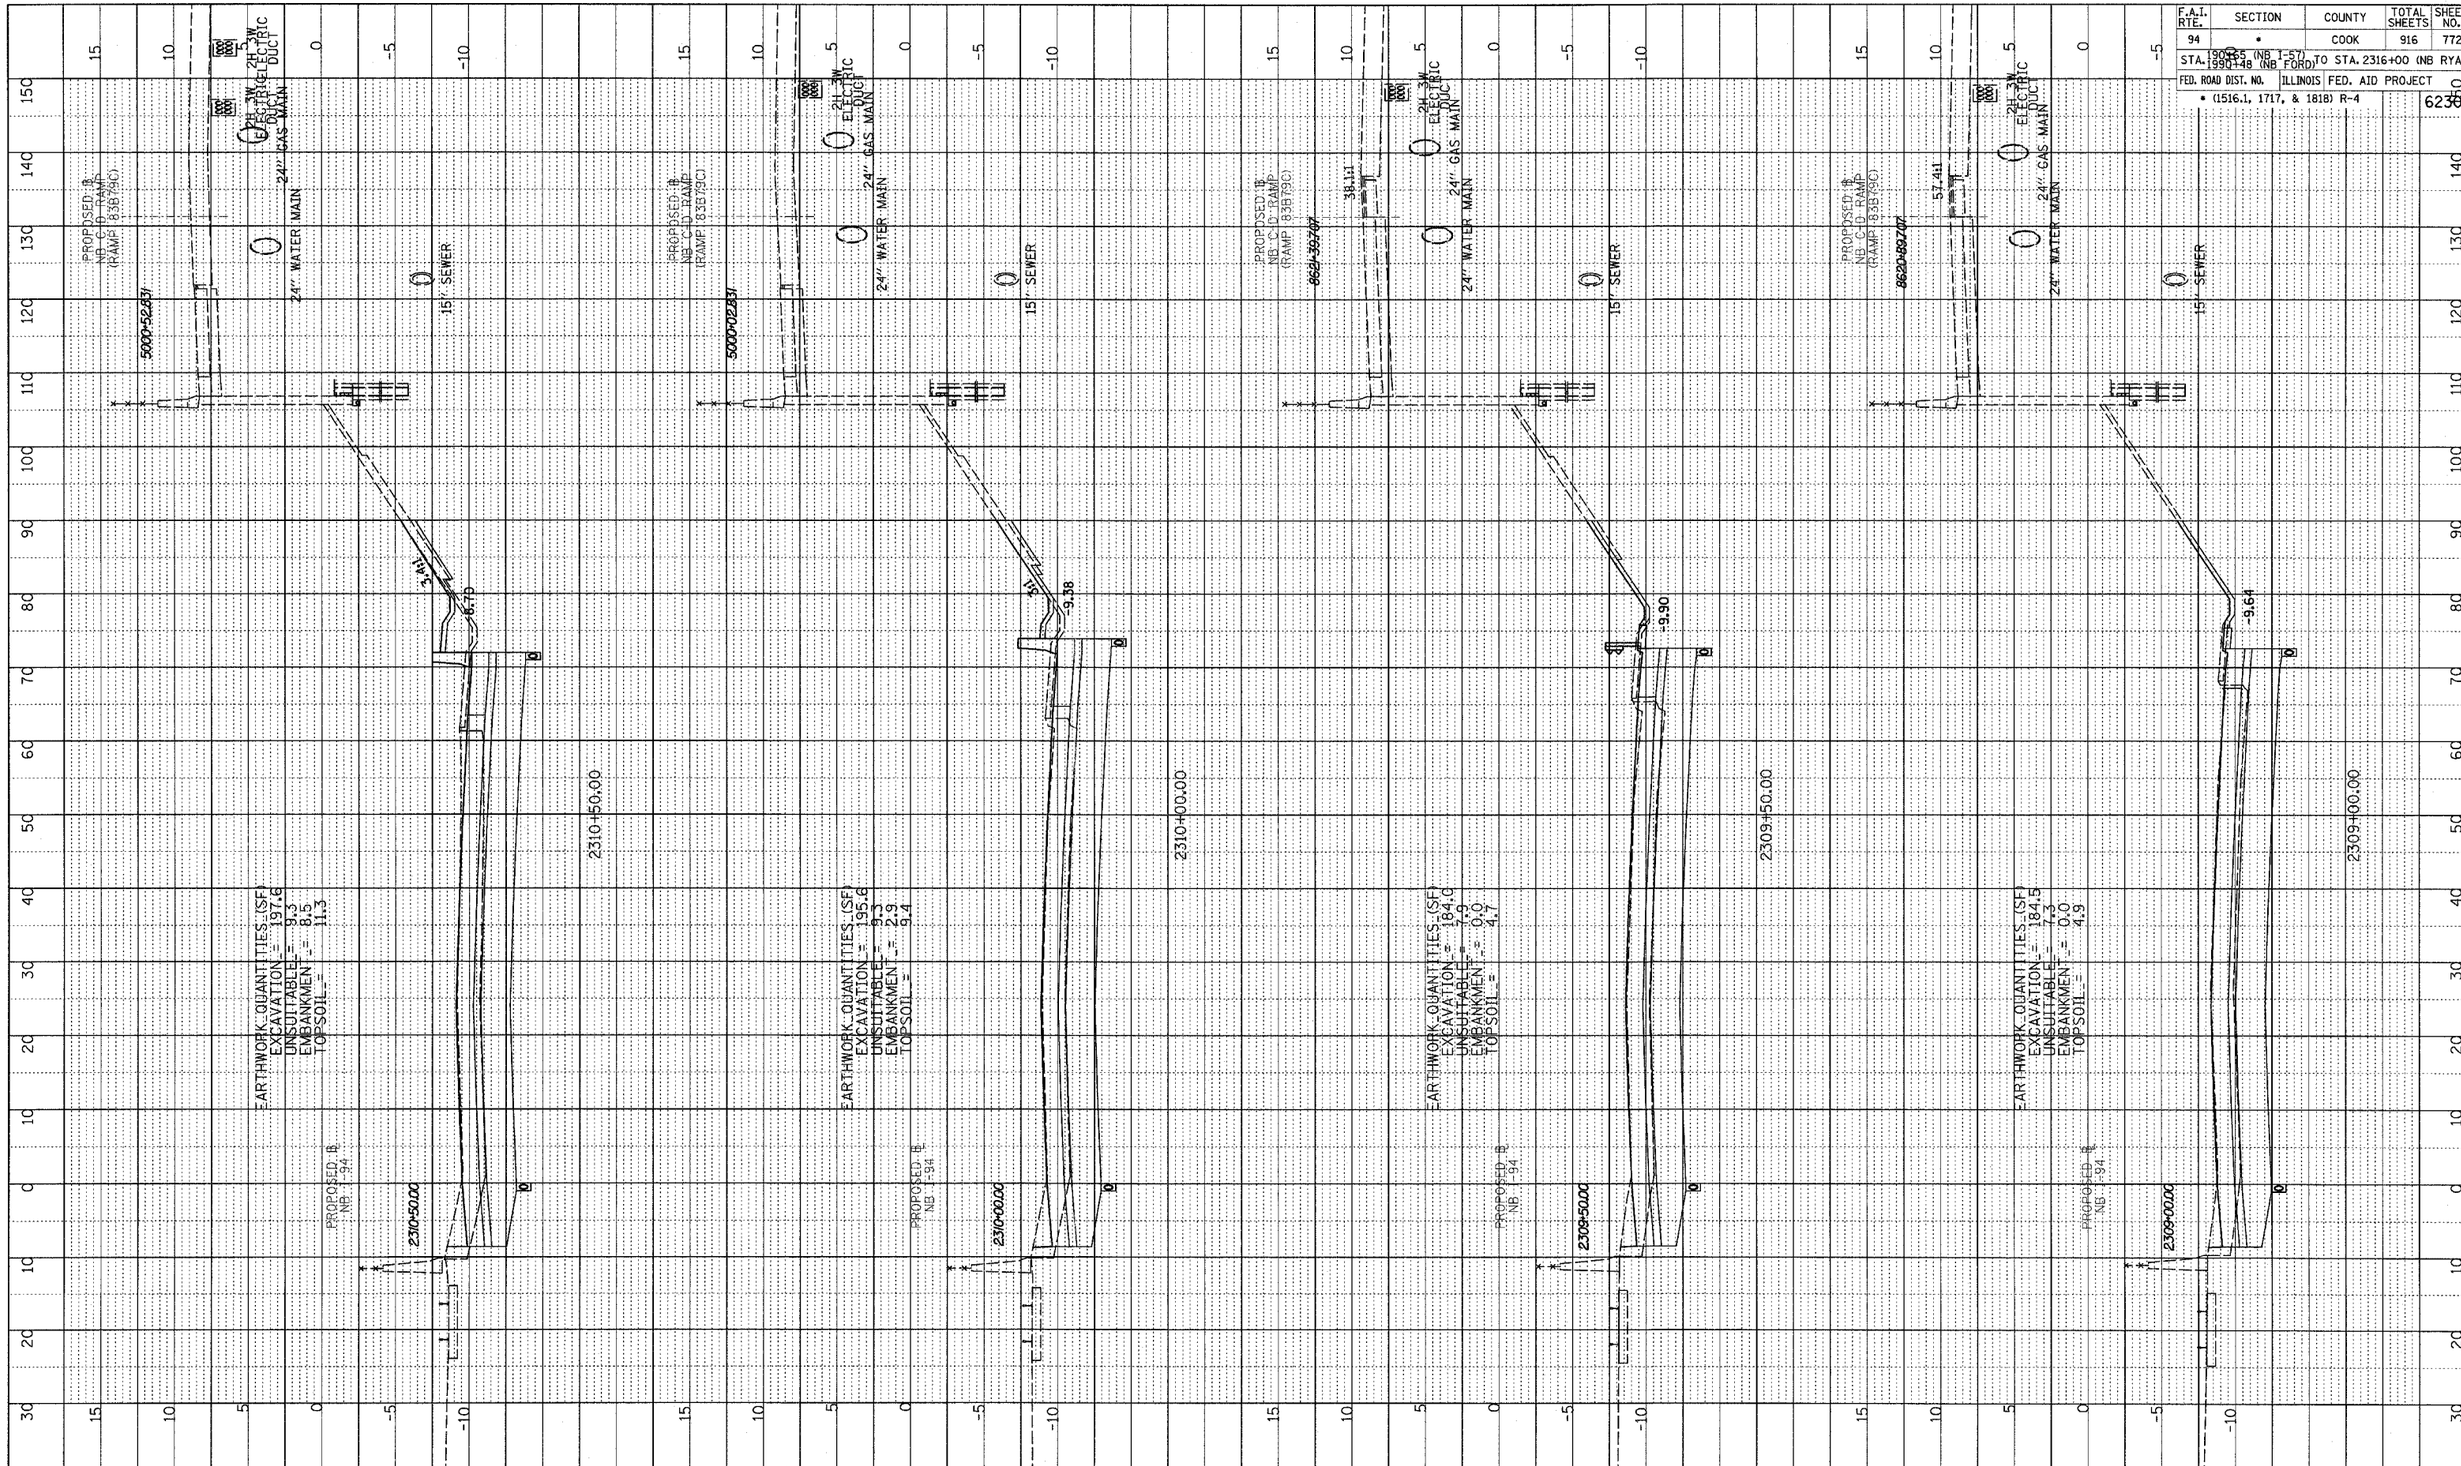

TYLIN INTERNATIONAL

10' 0 10' 20' HORIZONTAL SCALE

5' 0 5' 10' VERTICAL SCALE

NORTHBOUND I-94 (DAN RYAN EXPWY)
STA. 2309+00 TO STA. 2310+50

PROFILE NOTE BOOK NO. SURVEYED PLOTTED GRADES CHECKED B.M. NOTED STRUCTURE NOTATNS CHKD BY DATE

03/03/2006 04:18:53 PM