F.A.I. RTE.	SECTION	COUNTY	TOTAL SHEETS	SHEET NO.
94	*	COOK	916	910

STA. 1990+65 (NB I-57) 1990+48 (NB FORD) TO STA. 2316+00 (NB RYAN)

FED. ROAD DIST. NO. | ILLINOIS | FED. AID PROJECT

* (1516.1,1717, & 1818) R-4

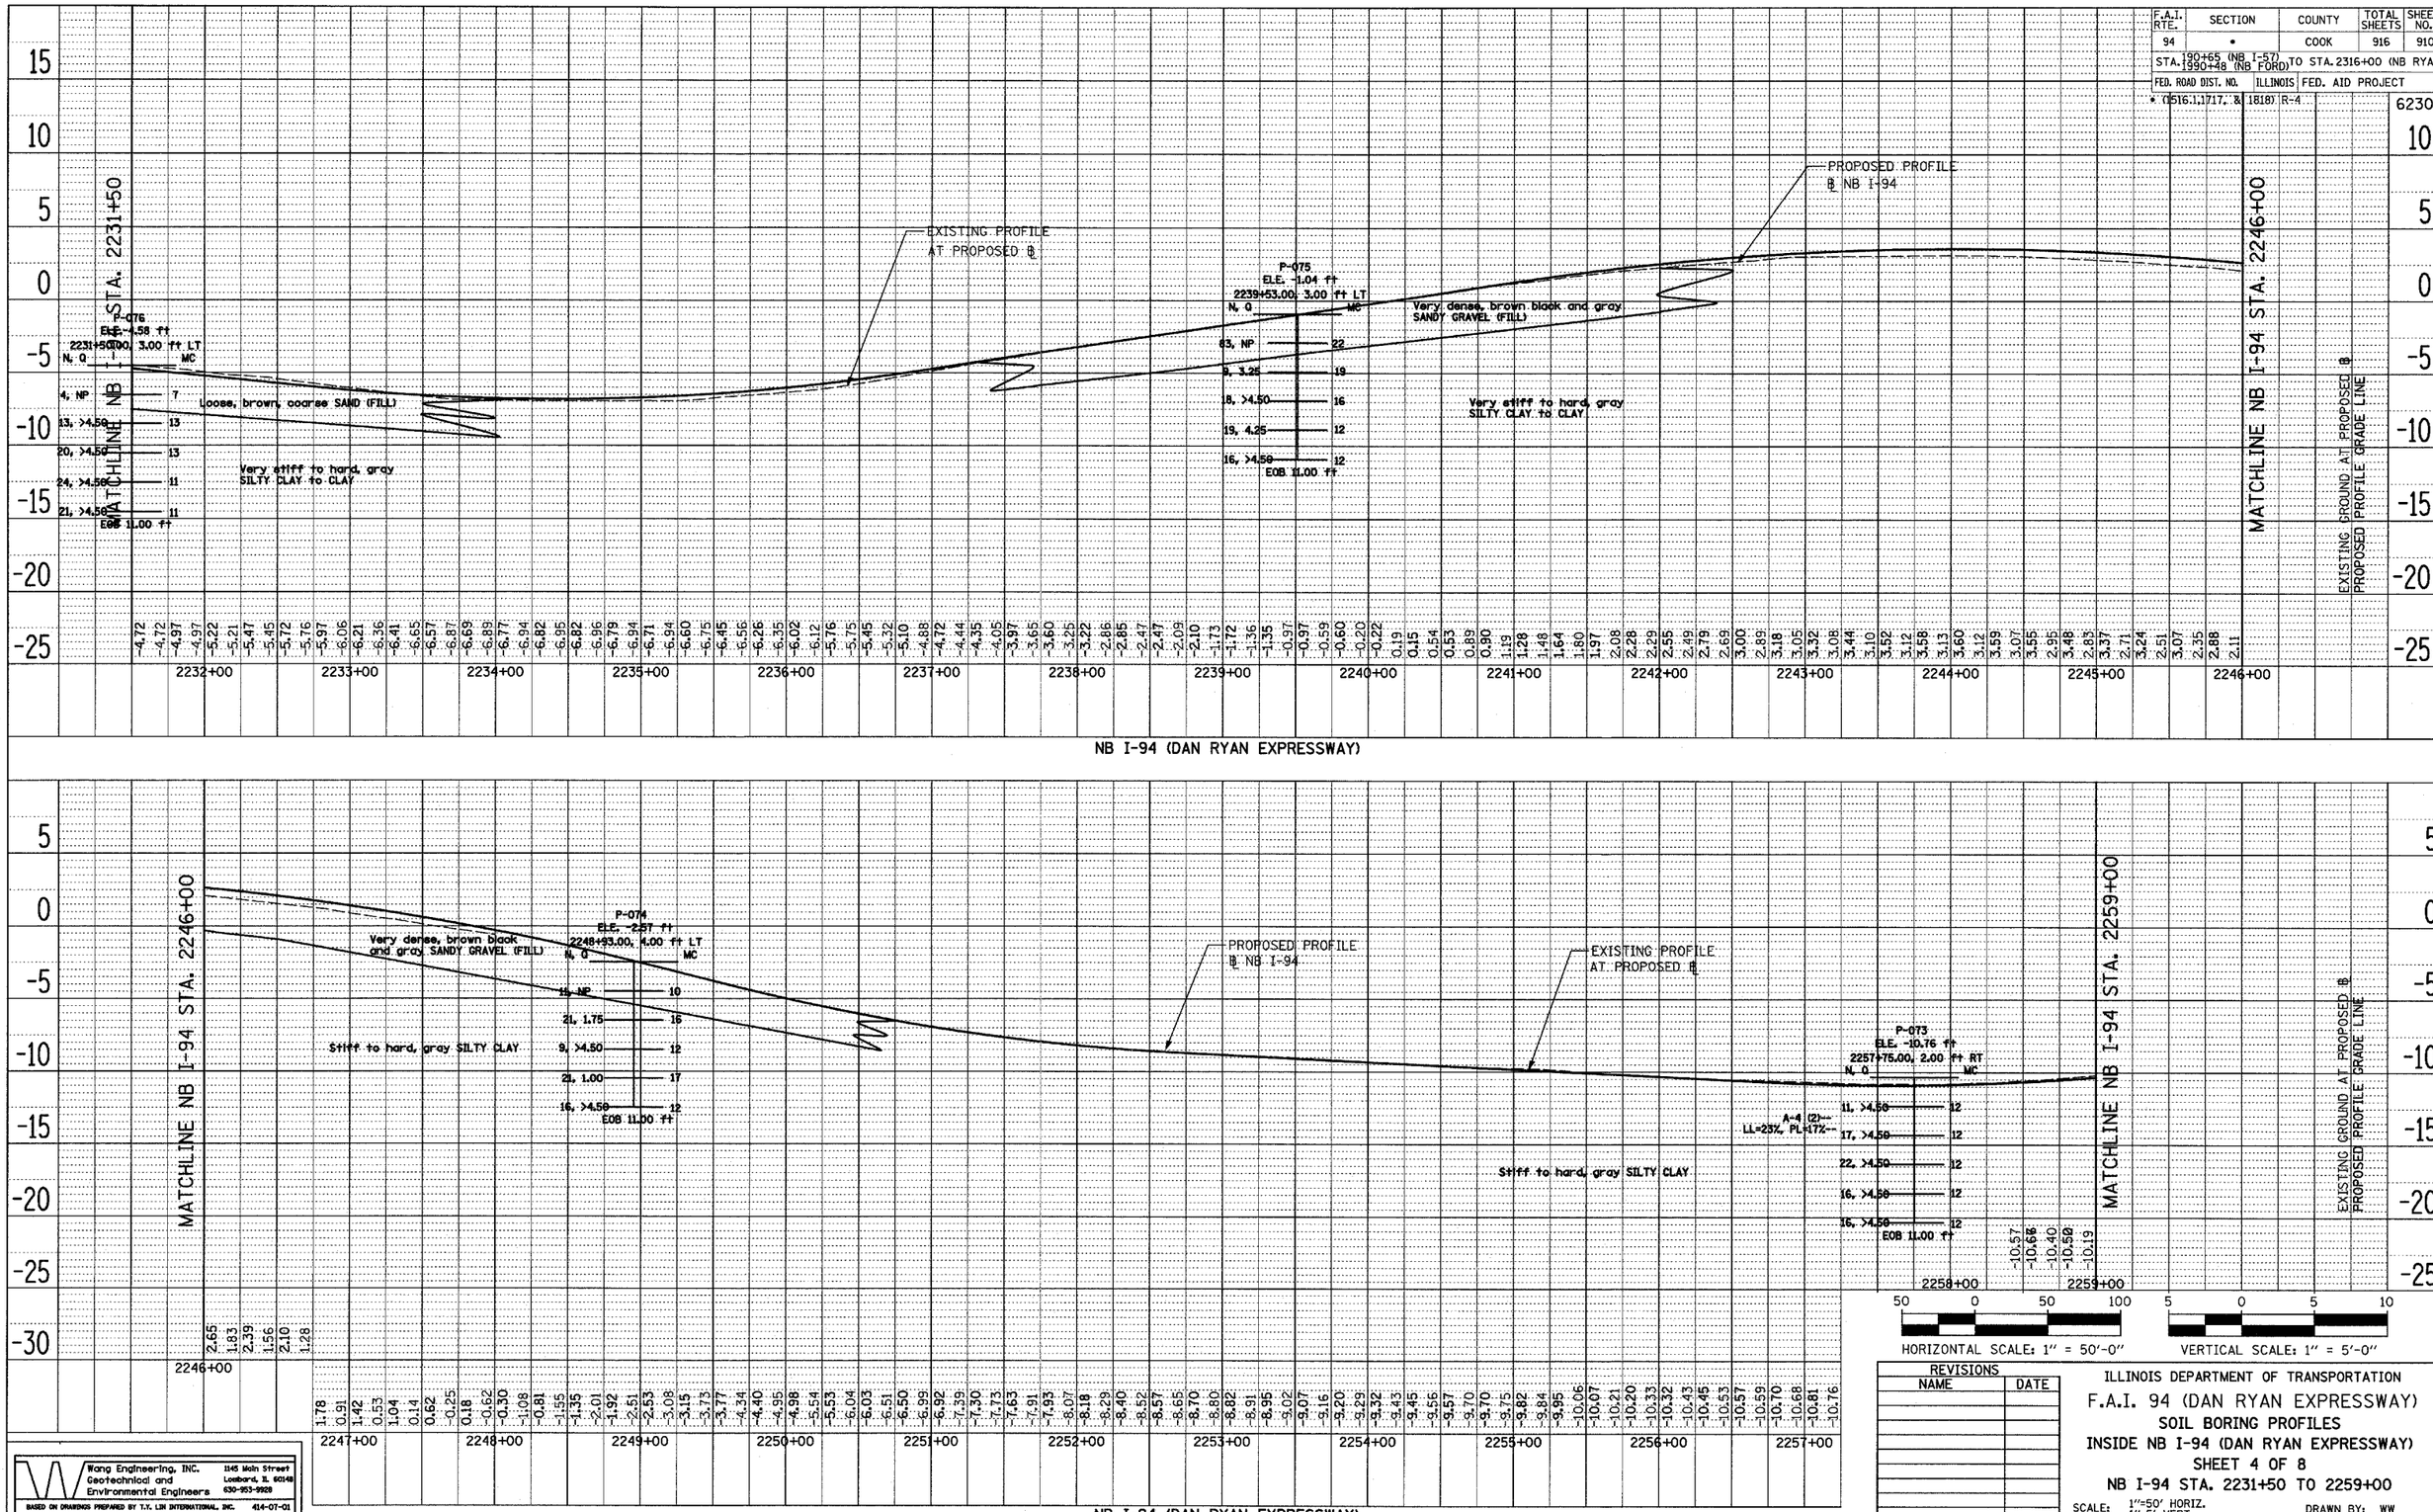

PLAN
SURVEYED
PLOTTED
ALIGNMENT CHECKED
RT. OF WAY CHECKED
CADD FILE NAME
NOTE BOOK
NO.
BY | DATE

Wang Engineering, Inc.
Geotechnical and Environmental Engineers
1145 Main Street
Lombard, IL 60148
630-953-9928

BASED ON DRAWINGS PREPARED BY T.Y. LIN INTERNATIONAL, INC. 414-07-01

REVISIONS	
NAME	DATE

ILLINOIS DEPARTMENT OF TRANSPORTATION

F.A.I. 94 (DAN RYAN EXPRESSWAY)

SOIL BORING PROFILES

INSIDE NB I-94 (DAN RYAN EXPRESSWAY)

SHEET 4 OF 8

NB I-94 STA. 2231+50 TO 2259+00

SCALE: 1"=50' HORIZ. 1"=5' VERT.

DATE: MARCH 7, 2006

DRAWN BY: WW

CHECKED BY: MLS