F.A.I. RTE.	SECTION	COUNTY	TOTAL SHEETS	SHEET NO.
57	*	COOK	764	516
STA.		TO STA.		
FED. ROAD DIST. NO. 1	ILLINOIS	FED. AID PROJECT		

CONTRACT NO. 62593
*SECTION (1516.1, 1717, & 1818) R-5

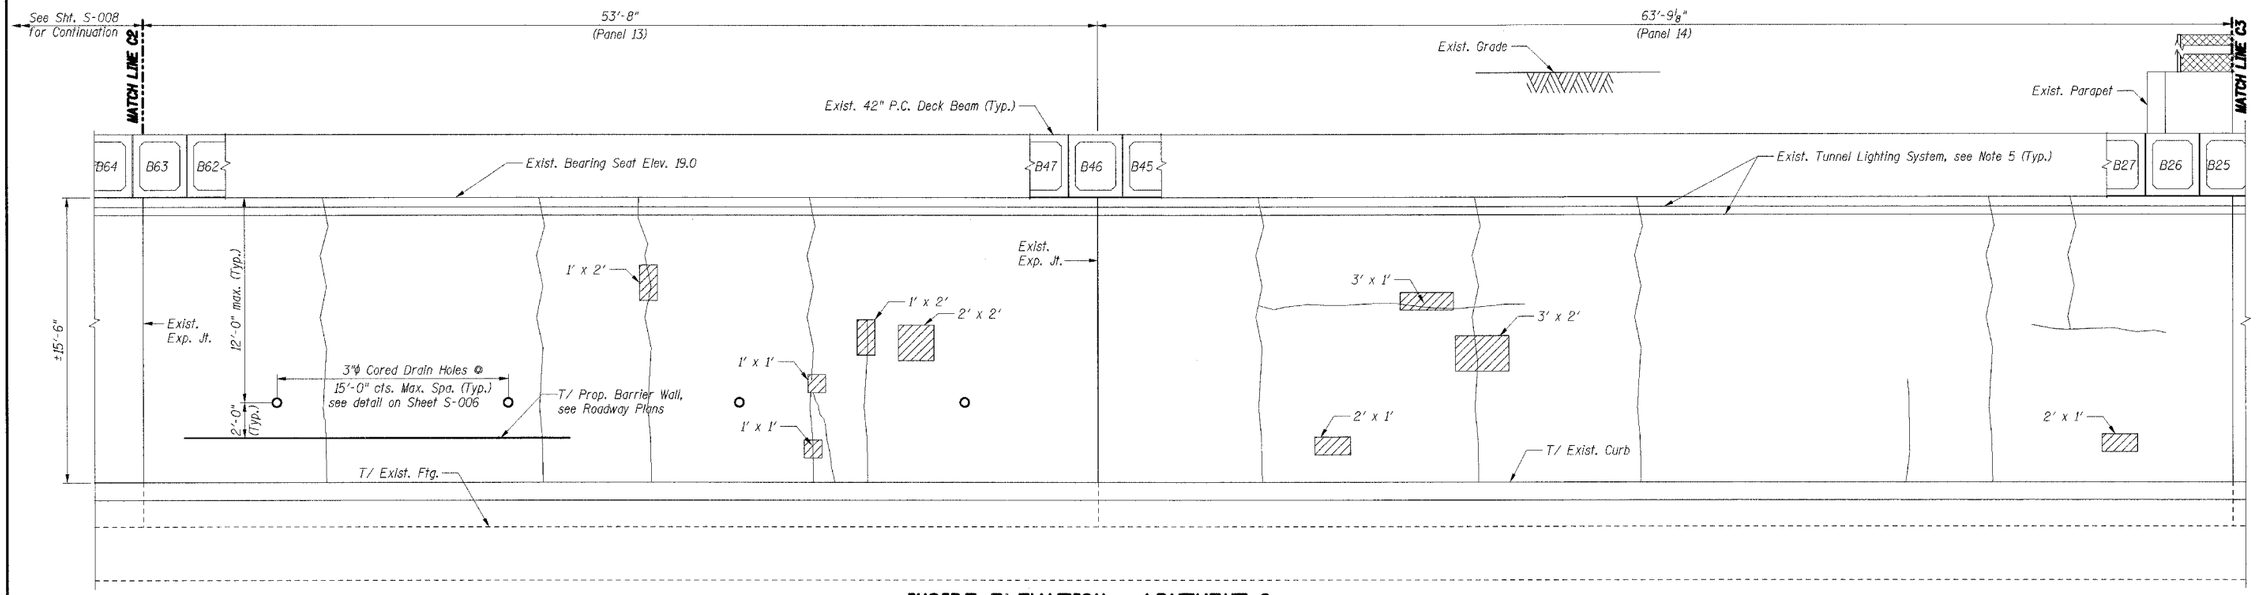

INSIDE ELEVATION - ABUTMENT C
(ALONG WORK LINE C)

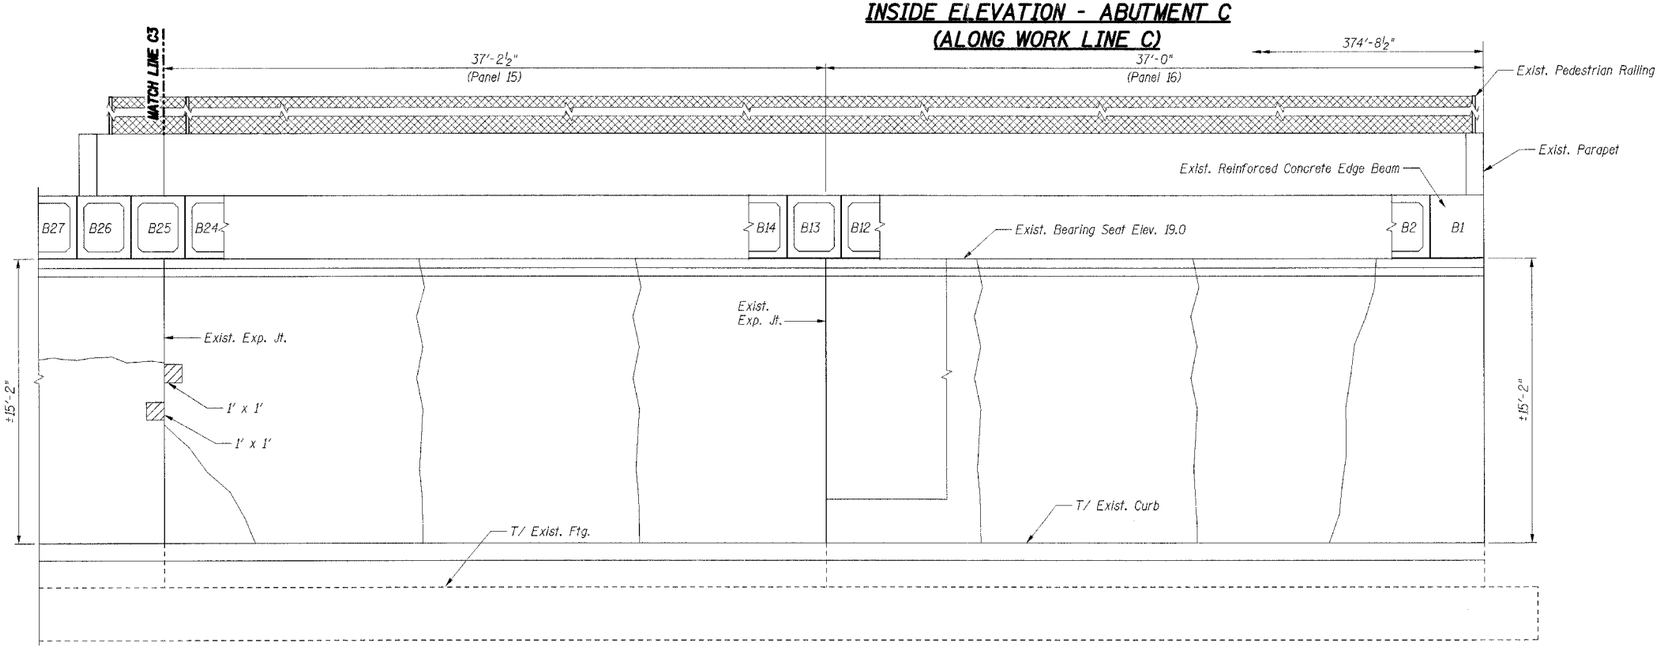

INSIDE ELEVATION - ABUTMENT C
(ALONG WORK LINE C)

ABUTMENT C BILL OF MATERIAL

Item	Unit	Total
Formed Concrete Repair *	Sq Ft	36
Epoxy Crack Sealing	Foot	8
Cored Drain Holes	Each	18

*Depth less than or equal to 5"

LEGEND

Formed Concrete Repair
Depth equal to or less than 5"

Hairline Crack - Not to be sealed

Notes:

1. Work this Sheet with Sheet S-008.
2. Areas of repairs shown are estimated based upon inspection surveys conducted in 2004. The Engineer shall document actual locations and types of repairs on As-Built plans.
3. Date of Survey
   I-94 Tunnel: February 2004
   CTA Tunnel: July 2004
4. The Contractor shall coordinate work on C.T.A. property with the C.T.A. according to the Special Provisions.
5. Existing Tunnel Lighting System shall be protected and maintained by the Contractor per the Special Provision for PROTECT AND MAINTAIN EXISTING IDOT TUNNEL LIGHTING SYSTEM.
6. Repairs to the tunnel walls shall not be performed until the final waterproofing has been applied to the deck beams' top surface by others.

SHT. S-009

REVISIONS	
NAME	DATE

ILLINOIS DEPARTMENT OF TRANSPORTATION
F.A.I. ROUTE 57 (INTERSTATE 57) OVER
F.A.I. ROUTE I-94 SB & CTA TRACKS-BRIDGE REPAIRS
SN 016-0073
COOK COUNTY
SECTION (1516.1, 1717, & 1818) R-5
ABUTMENT C
REPAIRS II

DATE: 03/01/06
DRAWN BY: VV
CHECKED BY: RDS

TENG
TENG & ASSOCIATES, INC.
ENGINEERS/ARCHITECTS/PLANNERS
205 N. MICHIGAN AVE., CHICAGO, IL 60601
TELEPHONE: 312.616.0000

..\ABTOOMZ4.DGN,..\ABTOOW_$.DGN,..\ABTOOMZ4.DGN,..\BRBORDER.DGN
2-22-2006, 14:51:41 \\FS-0001\PROJ_CVL\DOCUMENT\930860\STRUCT\DGN\ABTOOW_.DGN
UDETC