F.A.I. RTE.	SECTION	COUNTY	TOTAL SHEETS	SHEET NO.
94	•	COOK	764	526
STA. 88+60 (SB I-57) 1126+91 (SB FORD)		TO STA. 1313+00 (SB RYAN)		
FED. ROAD DIST. NO.	ILLINOIS	FED. AID PROJECT		

• (1516.1, 1717, & 1818) R-5

62593

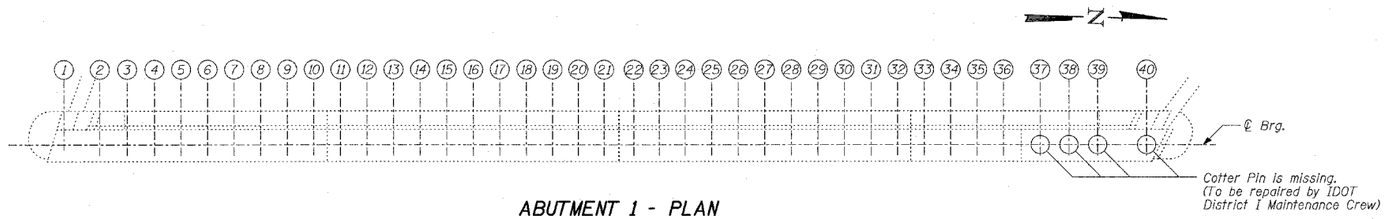

ABUTMENT 1 - PLAN

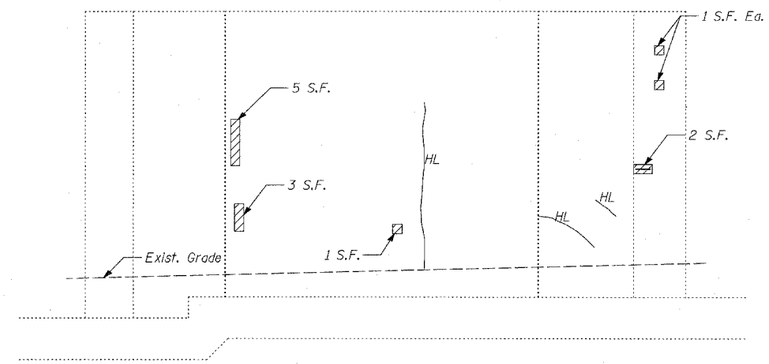

NORTH RETAINING WALL BETWEEN ABUTMENT 1 AND 2 - ELEVATION

(Looking South)

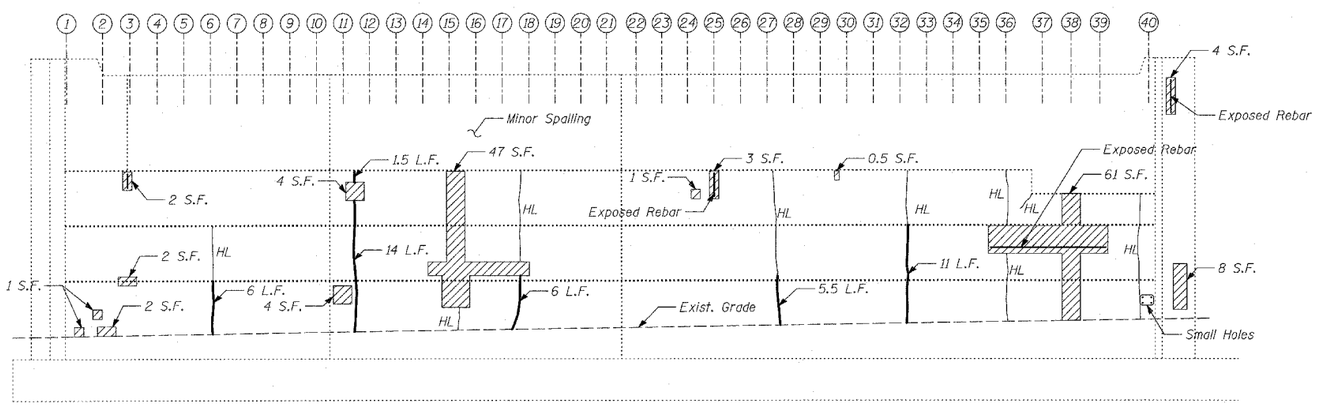

ABUTMENT 1 - ELEVATION

(Looking West)

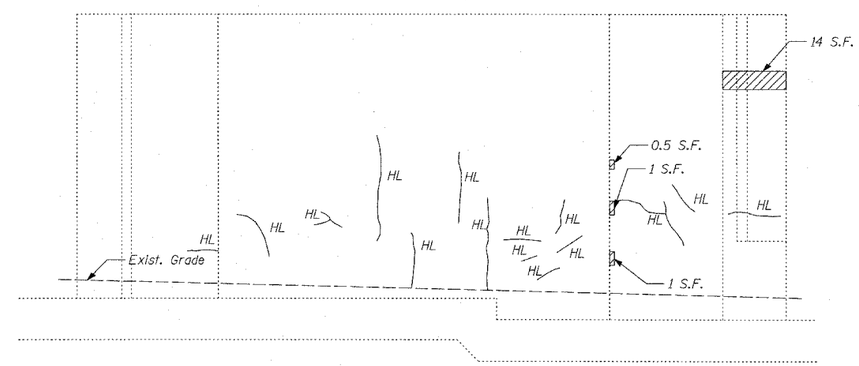

SOUTH RETAINING WALL BETWEEN ABUTMENT 1 AND 2 - ELEVATION

(Looking North)

LEGEND

Formed Concrete Repair (Depth =< 5")

Epoxy Crack Sealing

HL Hair Line Crack

BILL OF MATERIAL

ITEM	UNIT	TOTAL
Epoxy Crack Sealing	FOOT	44
Formed Concrete Repair (Depth =< 5")	SQ FT	170

TY·LIN INTERNATIONAL

SHEET 4 OF 12

REVISIONS NAME	DATE

ILLINOIS DEPARTMENT OF TRANSPORTATION

F.A.I. 94 (DAN RYAN EXPRESSWAY)

SUBSTRUCTURE REPAIR FOR BELT RAILWAY EXISTING ABUTMENT 1

S.N. 016-0143 DESIGNED BY: MAF, DJR

SCALE: N.T.S. DRAWN BY: MAF, DJR

DATE: MARCH 1, 2006 CHECKED BY: MI