F.A.I. RTE.	SECTION	COUNTY	TOTAL SHEETS	SHEET NO.
90	*	COOK	81	47
STA.		TO STA.		
FED. ROAD DIST. NO. 1	ILLINOIS	FED. AID PROJECT		

* (1012, 1214, 1415, & 1517) RS-3

62746

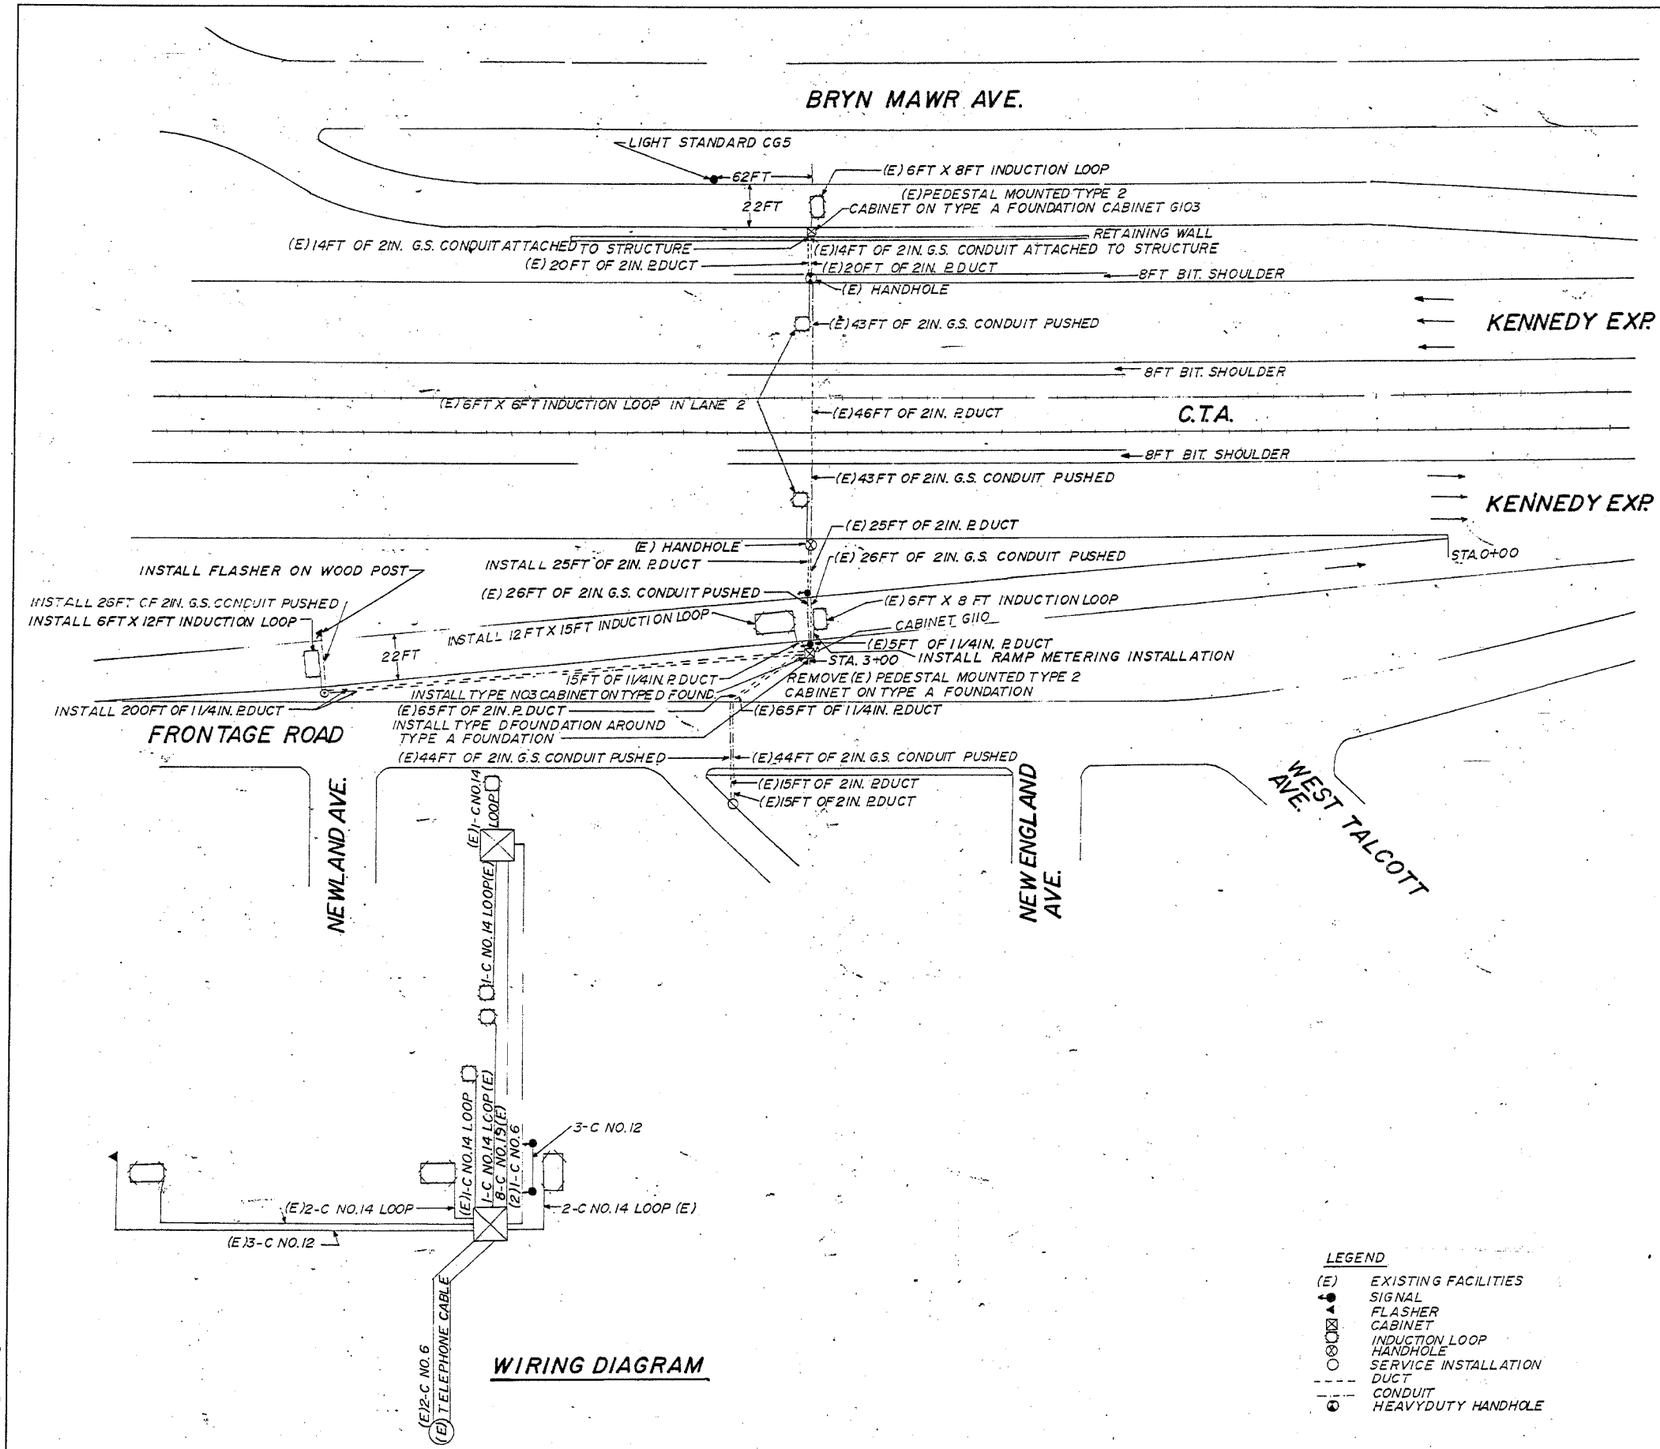

WIRING DIAGRAM

LEGEND

- (E) EXISTING FACILITIES
- SIGNAL
- FLASHER
- CABINET
- INDUCTION LOOP HANDHOLE
- SERVICE INSTALLATION
- DUCT
- CONDUIT
- HEAVYDUTY HANDHOLE

FOR INFORMATION ONLY

REVISIONS	
NAME	DATE

ILLINOIS DEPARTMENT OF TRANSPORTATION

F.A.I. ROUTE 90
KENNEDY EXPRESSWAY
INDUCTION LOOP PLANS
SAYRE AVENUE

SCALE: VERT. NONE HORIZ.
DATE 04/05/2004

DRAWN BY
CHECKED BY

09:36:56 04/05/2004
04/05/2004
04/05/2004
c:\projects\d120804\d120804aa.m32