CONTRACT NO. 64827

F.A.P. RTE.	SECTION	COUNTY	TOTAL SHEETS	SHEET NO.
642	*	JODAVIESS	45	13
STA.		TO STA.		
FED. ROAD DIST. NO.	ILLINOIS	FED. AID PROJECT		

* (10BR-3)D & 11BR-8

PLAN SHEET
(SN # 043-0042)
DAVIS CREEK

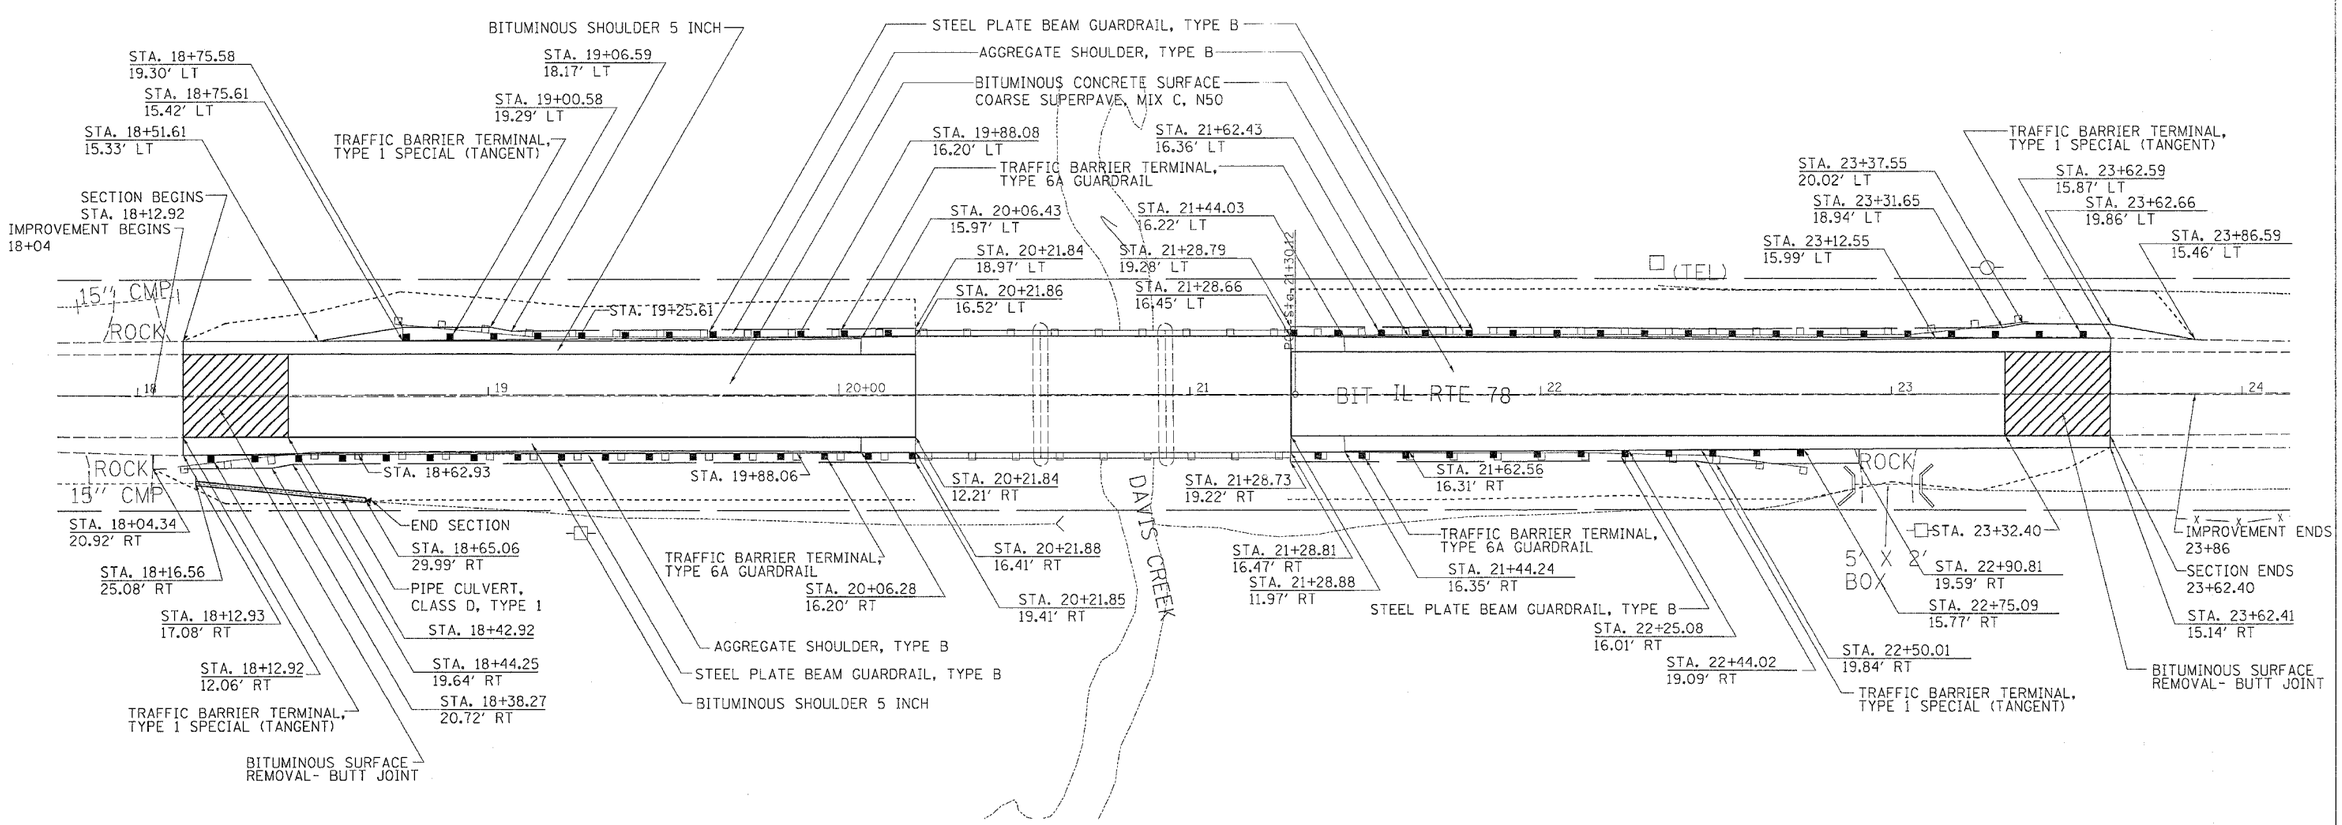

REVISIONS	
NAME	DATE

ILLINOIS DEPARTMENT OF TRANSPORTATION

SCALE: VERT.
HORIZ.
DATE

DRAWN BY
CHECKED BY

PLOT DATE = Fri Dec 30 07:02:35 2005
FILE NAME = c:\projects\c2870005\c0870005sht.dgn
PLOT SCALE = 20.0000 ' / IN.
USER NAME = raynel