F.A.I. RTE.	SECTION	COUNTY	TOTAL SHEETS	SHEET NO.
80	(32, 47-4)K	KENDALL/GRUNDY	243	37
STA. 424+07	TO STA. 416+00			
FED. ROAD DIST. NO.	ILLINOIS	FED. AID PROJECT		

CONTRACT NO. 66294

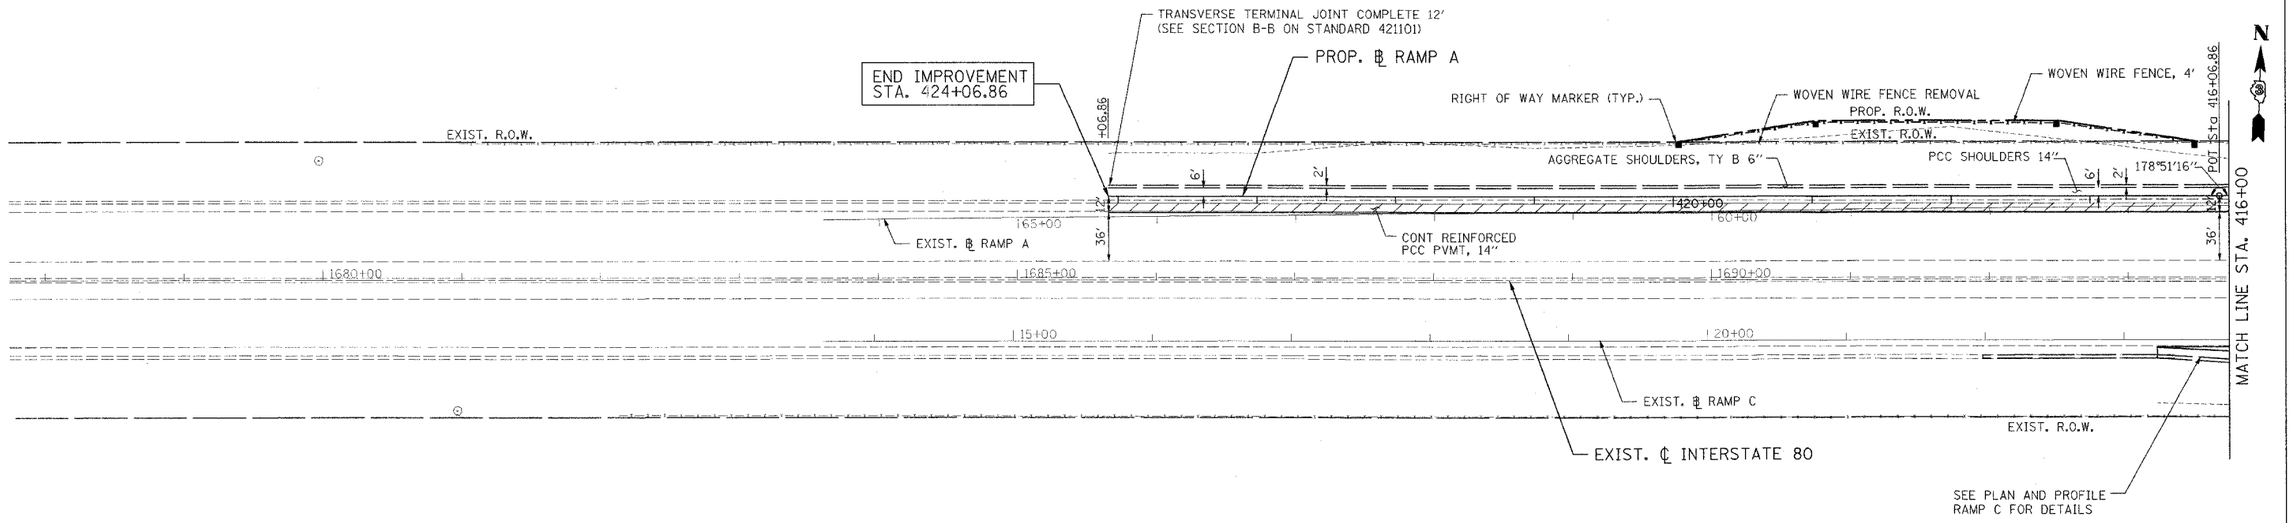

PAVEMENT & SHOULDER REMOVAL

TREE REMOVAL

RIGHT OF WAY MARKER (SEE STANDARD 666001)

NOTE: SEE STORM WATER POLLUTION PREVENTION PLAN FOR TREE PROTECTION LOCATIONS

50 0 50
GRAPHIC SCALE

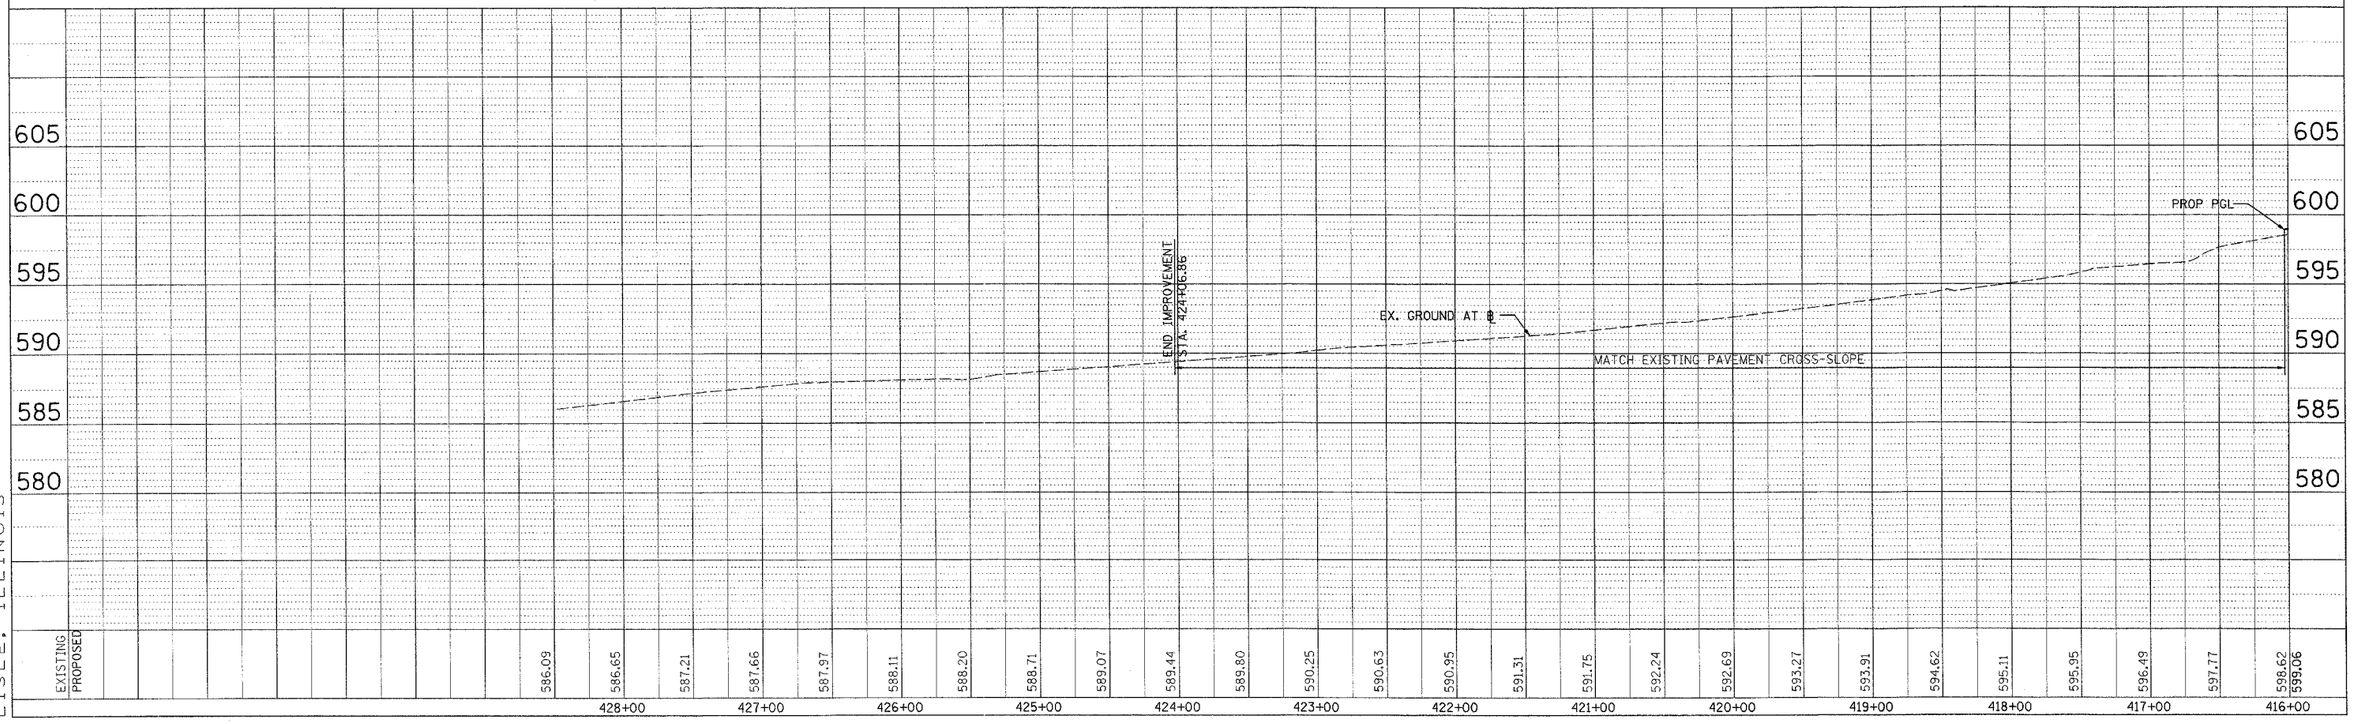

PATRICK ENGINEERING INC.
LISLE, ILLINOIS

nschilling(Lisle_Rdwy)
02/08/2006 02:26:14 PM q:\lgat\9391_a0(minooka)\drawings\rdwy\shts\rd\s_pp_rampc_01.dgn

PLAN AND PROFILE RAMP A END OF RAMP TO STA. 416+00