F.A.I. RTE.	SECTION	COUNTY	TOTAL SHEETS	SHEET NO.
80	(32, 47-4)K	KENDALL/GRUNDY	243	45
STA. 14+51	TO STA. 10+00			
FED. ROAD DIST. NO.	ILLINOIS	FED. AID PROJECT		

CONTRACT NO. 66294

PLAN | PROFILE
SURVEYED | DATE
ADJUSTED | BY
ALIGNMENT CHECKED
GRADES CHECKED
NOTE BOOK | REM. NOTES
NO. | REVISIONS, NOTATIONS CHKD

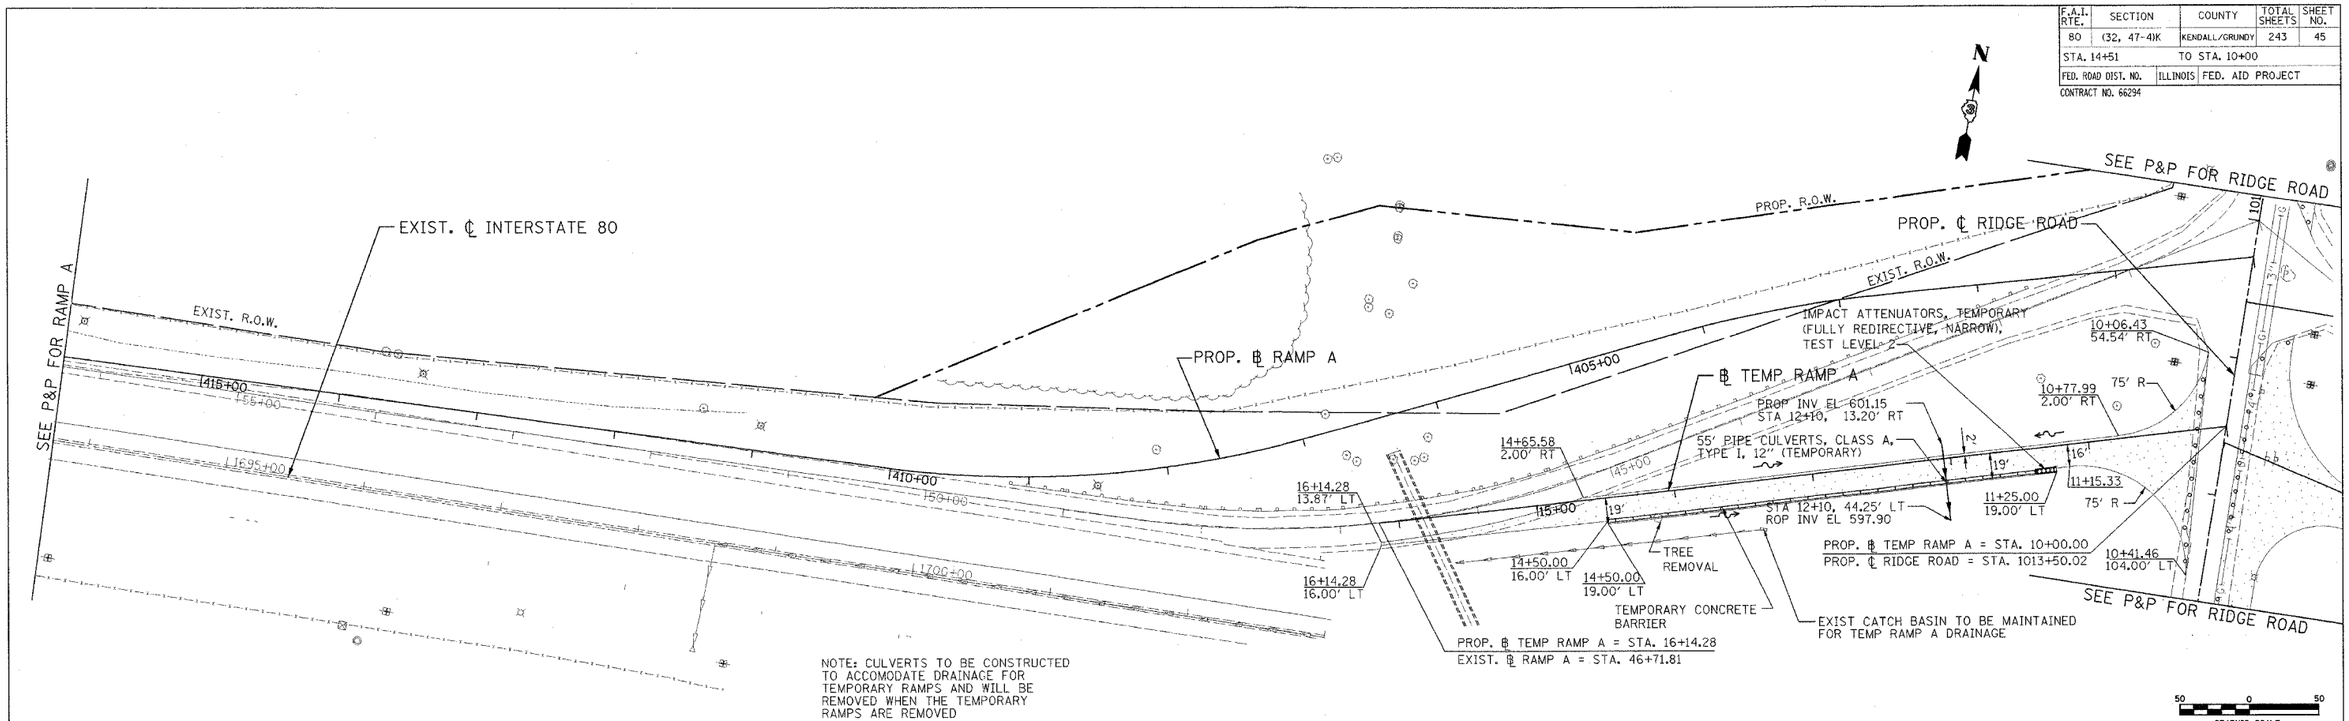

NOTE: CULVERTS TO BE CONSTRUCTED TO ACCOMODATE DRAINAGE FOR TEMPORARY RAMPS AND WILL BE REMOVED WHEN THE TEMPORARY RAMPS ARE REMOVED

SEE SUPERELEVATION TRANSITIONS SHEET FOR DETAILS ON THE SUPERLEVATION RATES

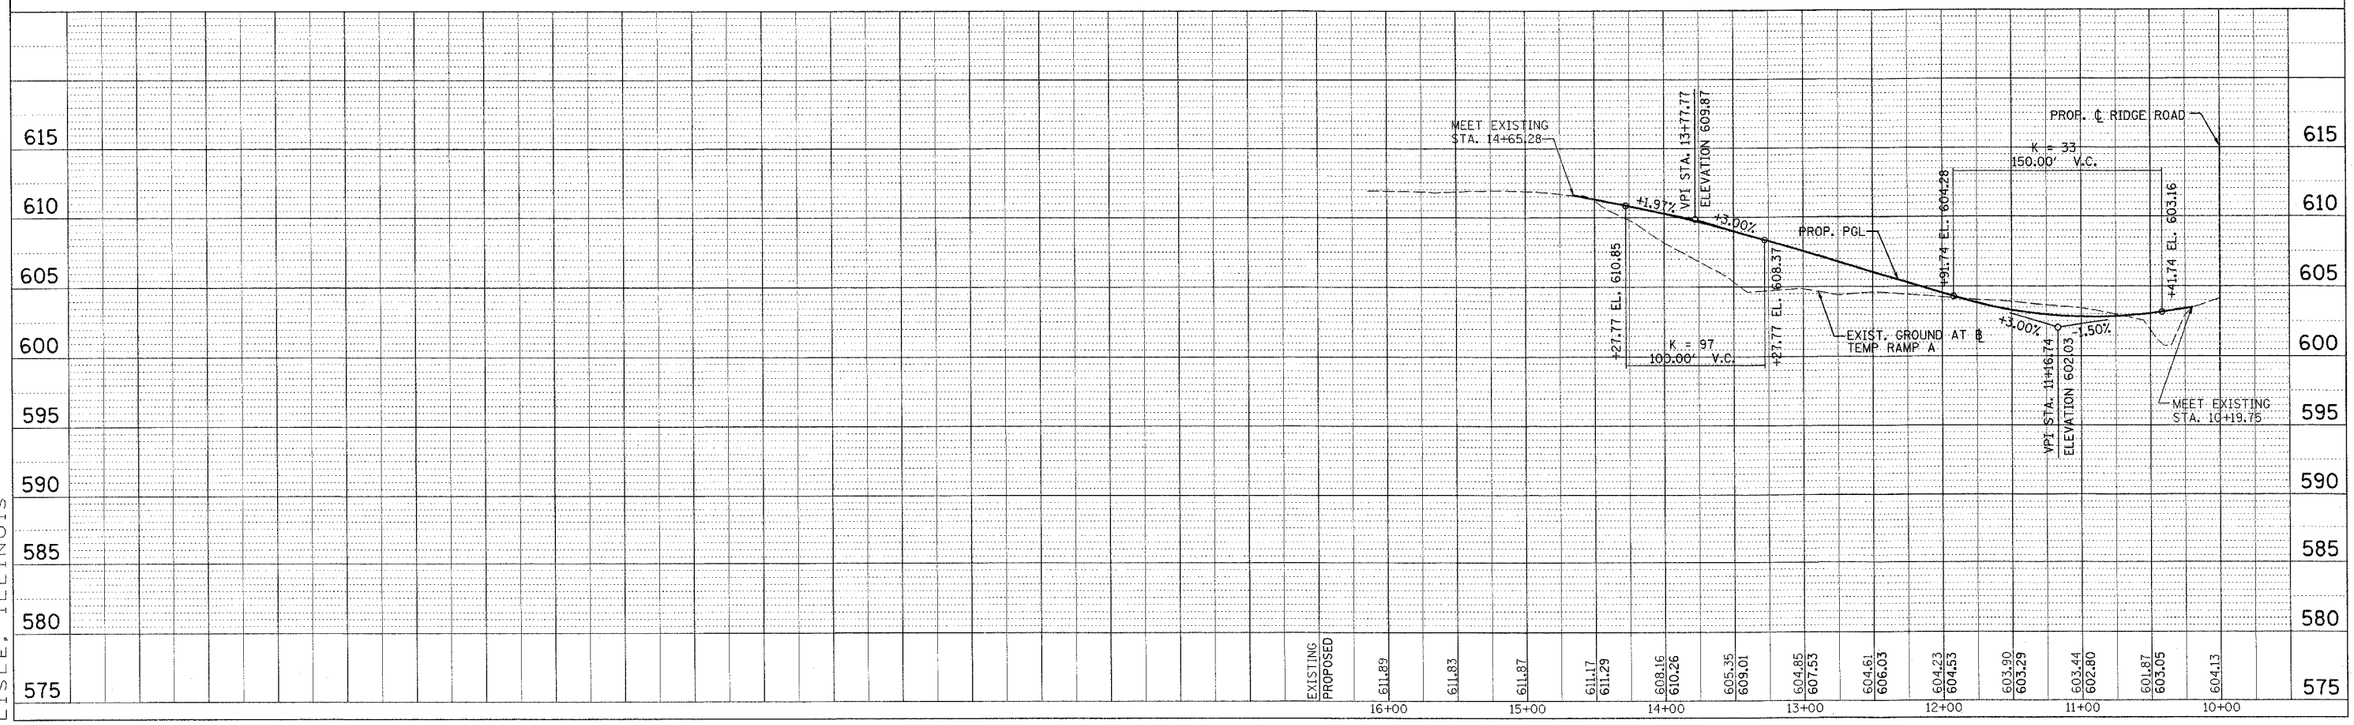

PATRICK ENGINEERING INC.
LISLE, ILLINOIS

nschilling(lisle_Rdwy)
02/08/2006 02:26:28 PM q:\idot\939l_a0(minooka)\drawings\rdwy\shts\rd\s_pp_tempramp0.dgn

PLAN AND PROFILE TEMPORARY RAMP A STA. 16+14 TO STA. 10+00