F.A.I. RTE.	SECTION	COUNTY	TOTAL SHEETS	SHEET NO.
80	(32, 47-4)K	KENDALL/GRUNDY	243	65
STA.	TO STA.			
FED. ROAD DIST. NO.	ILLINOIS	FED. AID PROJECT		

CONTRACT NO. 66294

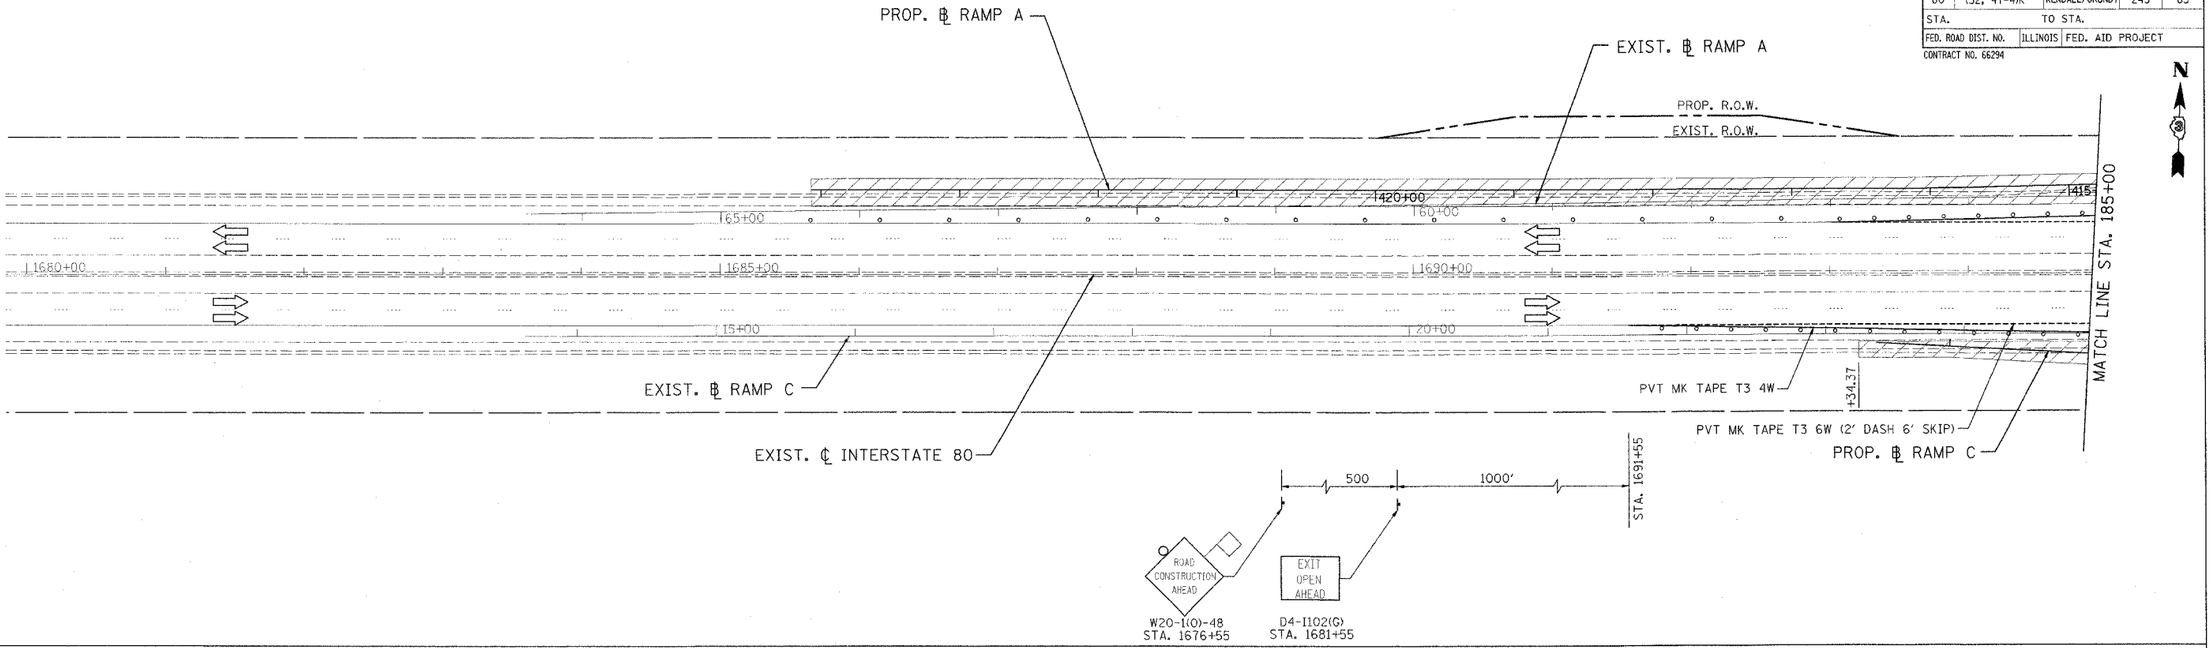

LEGEND

- ○ TYPE II BARRICADES OR DRUMS WITH STEADY BURN LIGHTS @ 50' CENTERS, 25' CENTERS ALONG TAPERS AND 12' CENTERS ALONG RADIUS RETURNS
- ⇨ TRAFFIC DIRECTION
- VERTICAL PANEL WITH STEADY BURNING LIGHT
- TYPE III BARRICADES WITH FLASHING LIGHTS
- WORK ZONE
- TEMPORARY PAVEMENT
- ARROW BOARD

REVISIONS NAME	DATE

ILLINOIS DEPARTMENT OF TRANSPORTATION

FAI ROUTE 80 (I-80 AT MINOOKA INTERCHANGE)

SUGGESTED STAGING OF CONSTRUCTION & TRAFFIC CONTROL

STAGE 1
RAMP C
STA. 184+34.37 TO STA. 200+00

SCALE: 1:50 DRAWN BY: MAT

DATE: 2/10/06 CHECKED BY: JJC

MOT-18 OF 31

PATRICK ENGINEERING INC.
LISLE, ILLINOIS

nschilling/Lisle_Rdwy)
02/08/2006 03:15:18 PM q:\dot\9391_a01minooka\drawings\rdwy\shts\mot\s_mot_18_i_rampc.dgn