F.A.I. RTE.	SECTION	COUNTY	TOTAL SHEETS	SHEET NO.
80	(32, 47-41K	KENDALL/GRUNDY	243	69
STA.	TO STA.			
FED. ROAD DIST. NO.	ILLINOIS	FED. AID PROJECT		

CONTRACT NO. 66294

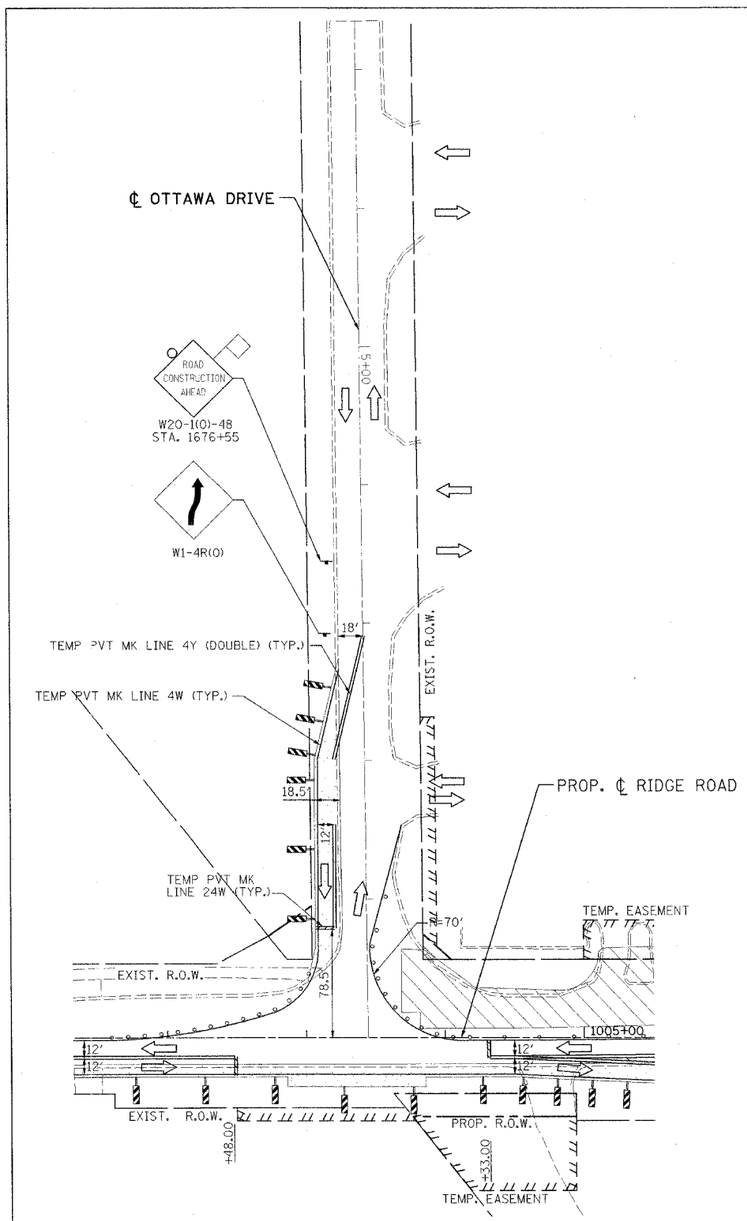

STAGE 1

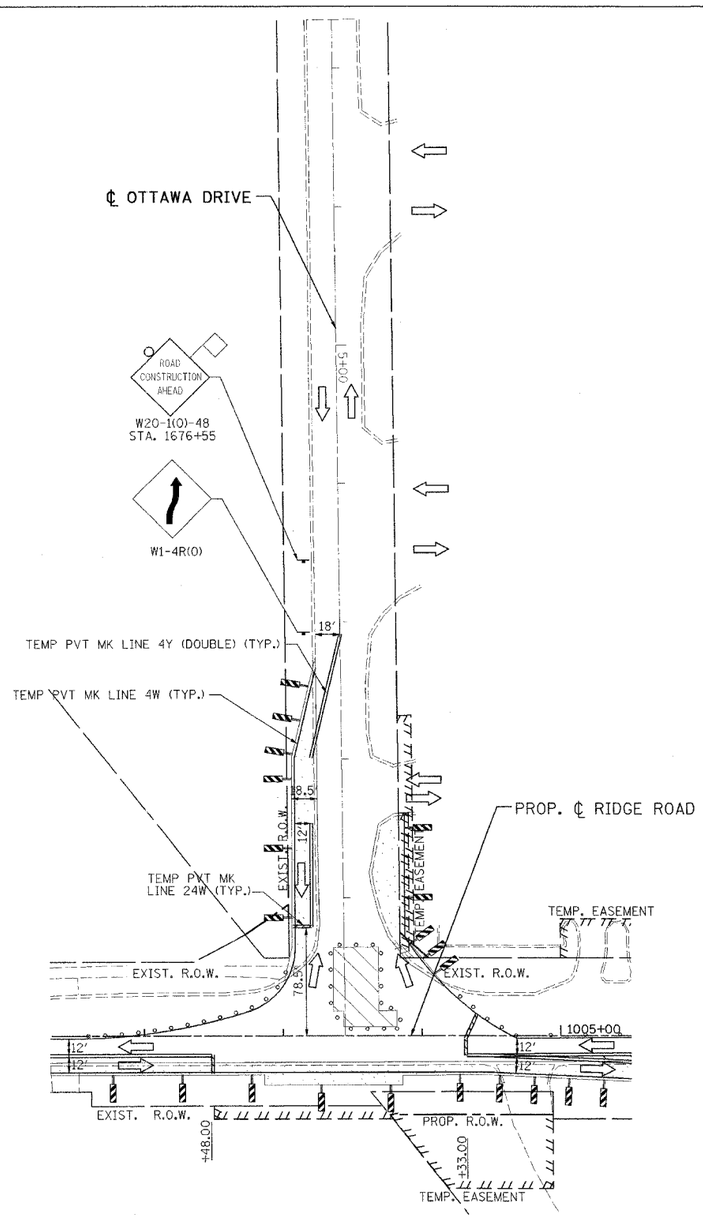

STAGE 1A

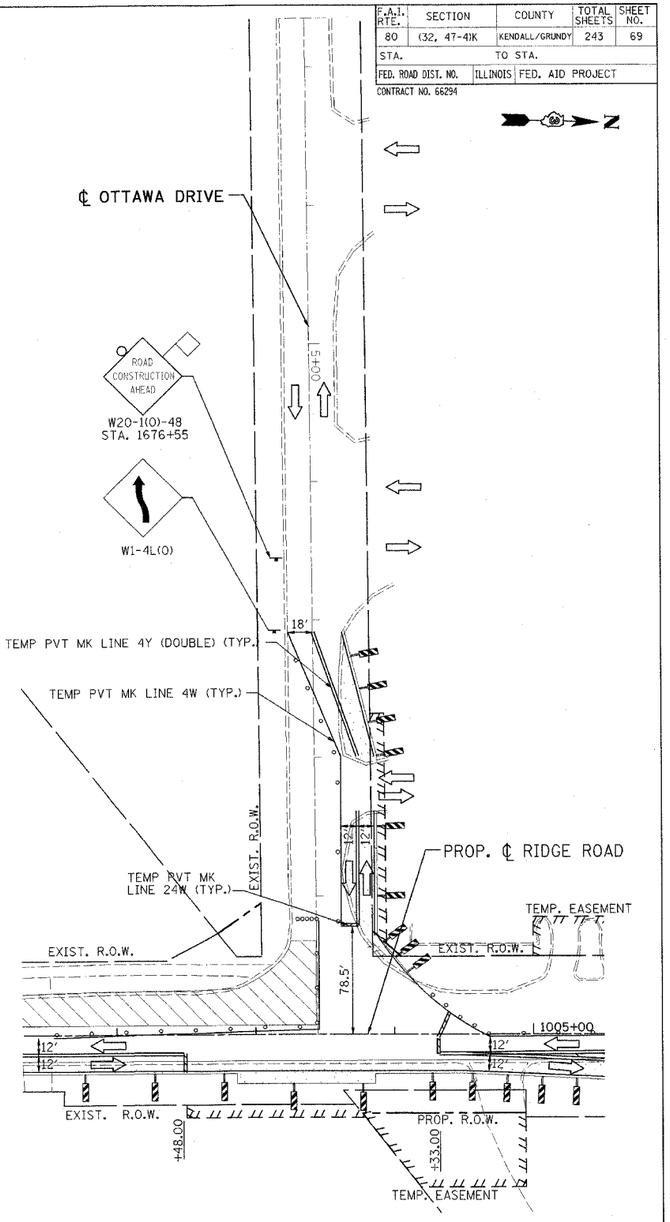

STAGE 1B

LEGEND

- ○ TYPE II BARRICADES OR DRUMS WITH STEADY BURN LIGHTS @ 50' CENTERS, 25' CENTERS ALONG TAPERS AND 12' CENTERS ALONG RADIUS RETURNS
- ⇨ TRAFFIC DIRECTION
- VERTICAL PANEL WITH STEADY BURNING LIGHT
- TYPE III BARRICADES WITH FLASHING LIGHTS
- WORK ZONE
- TEMPORARY PAVEMENT
- ARROW BOARD

PATRICK ENGINEERING INC.
LISLE, ILLINOIS

REVISIONS NAME	DATE

ILLINOIS DEPARTMENT OF TRANSPORTATION
FAI ROUTE 80 (I-80 AT MINOOKA INTERCHANGE)
SUGGESTED STAGING OF CONSTRUCTION & TRAFFIC CONTROL
STAGE 1, 1A, & 1B
OTTAWA DRIVE

SCALE: 1:50 DRAWN BY: MAT
DATE: 2/10/06 CHECKED BY: JJC

MOT-22 OF 31

pschilling(Lisle_Rdwy)
02/09/2006 10:27:00 AM q:\icot\939_a0(minooka)\drawings\rdwy\shts\mot\s_mot_22_1a_1b_ottawa.dgn