F.A.I. RTE.	SECTION	COUNTY	TOTAL SHEETS	SHEET NO.
80	(32, 47-4)K	GRUNDY	243	79
STA.	TO STA.			
FED. ROAD DIST. NO.	ILLINOIS	FED. AID PROJECT		

CONTRACT NO. 66294

FINAL SURVEY NOTE BOOK NO. | SURVEYED PLOTTED TEMPLATE AREAS | BY | DATE | AREAS CHECKED

ORIGINAL SURVEY NOTE BOOK NO. | SURVEYED PLOTTED TEMPLATE AREAS | BY | DATE | AREAS CHECKED

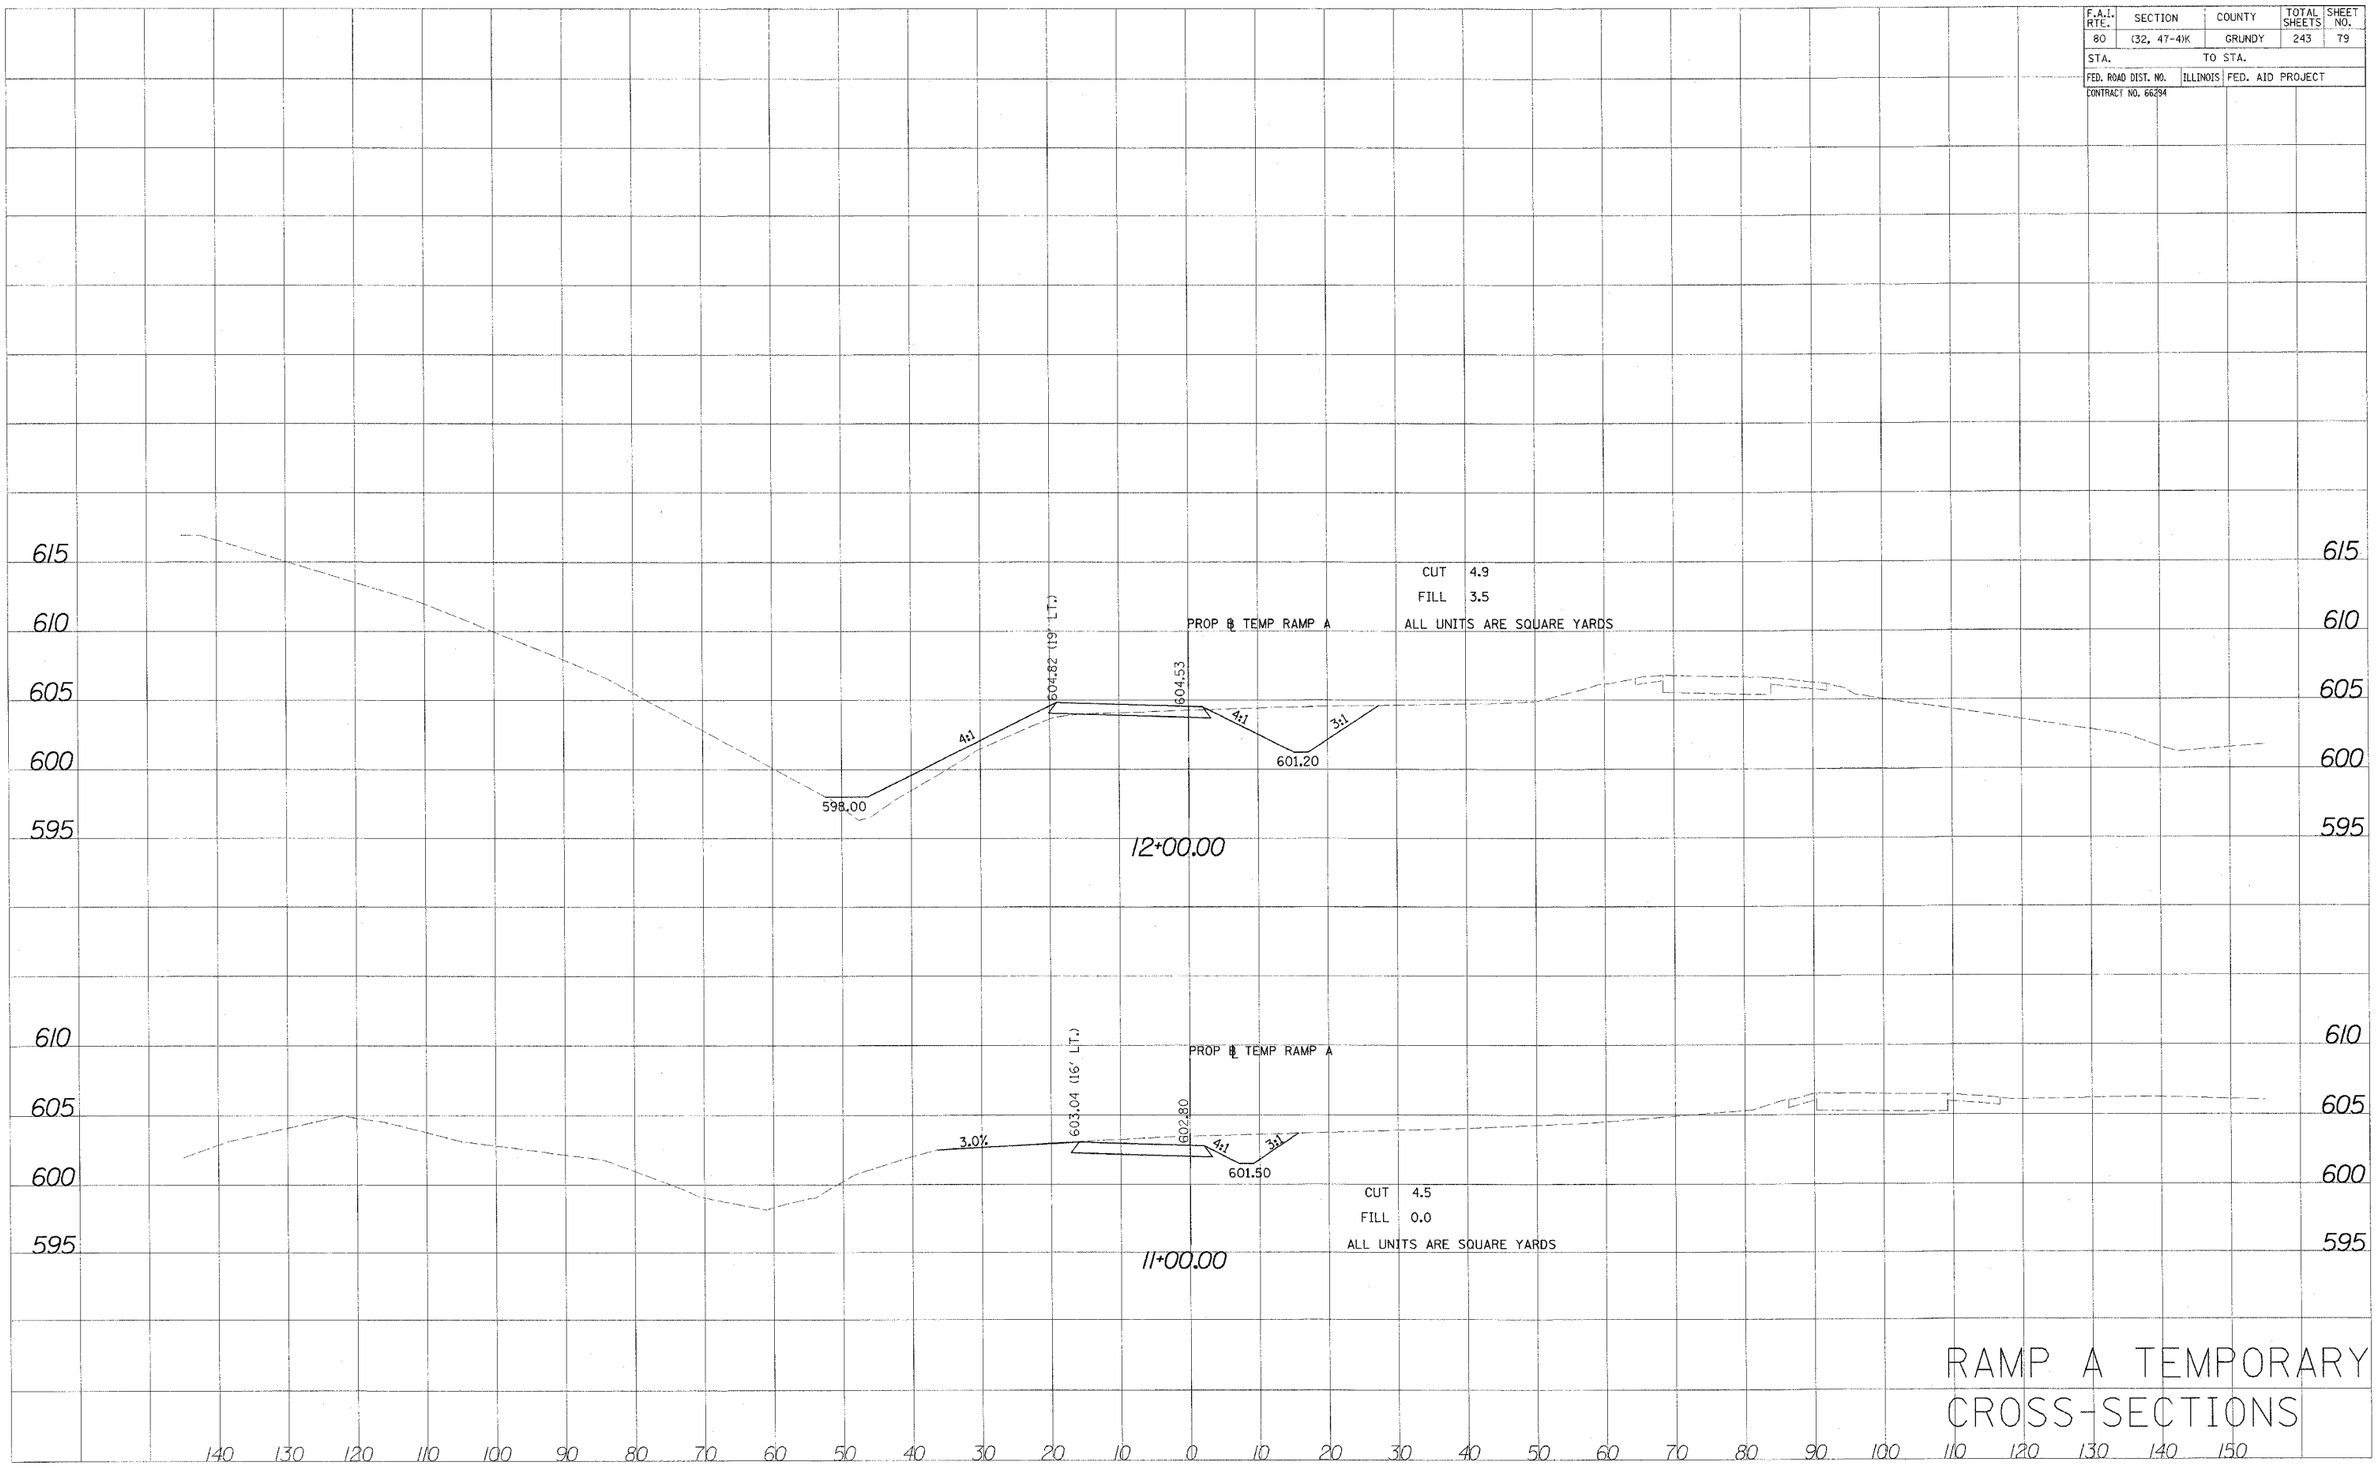

RAMP A TEMPORARY CROSS-SECTIONS

SCALE: 1:10 HORIZ. 1:5 VERT.

aschilling(Lisle_Rdwy)
02/08/2006 02:39:57 PM G:\IDOT\939I_A0(Minooka)\s_rampa_MOT_xs.dgn