F.A.I. RTE.	SECTION	COUNTY	TOTAL SHEETS	SHEET NO.
80	(32, 47-4)K	GRUNDY	243	81
STA.	TO STA.			
FED. ROAD DIST. NO.	ILLINOIS	FED. AID PROJECT		
CONTRACT NO. 66294				

BY	DATE
SURVEYED	
PLOTTED	
MAP DATE	
AREAS	
AREAS CHECKED	
FINAL SURVEY	
NOTE BOOK	
NO.	

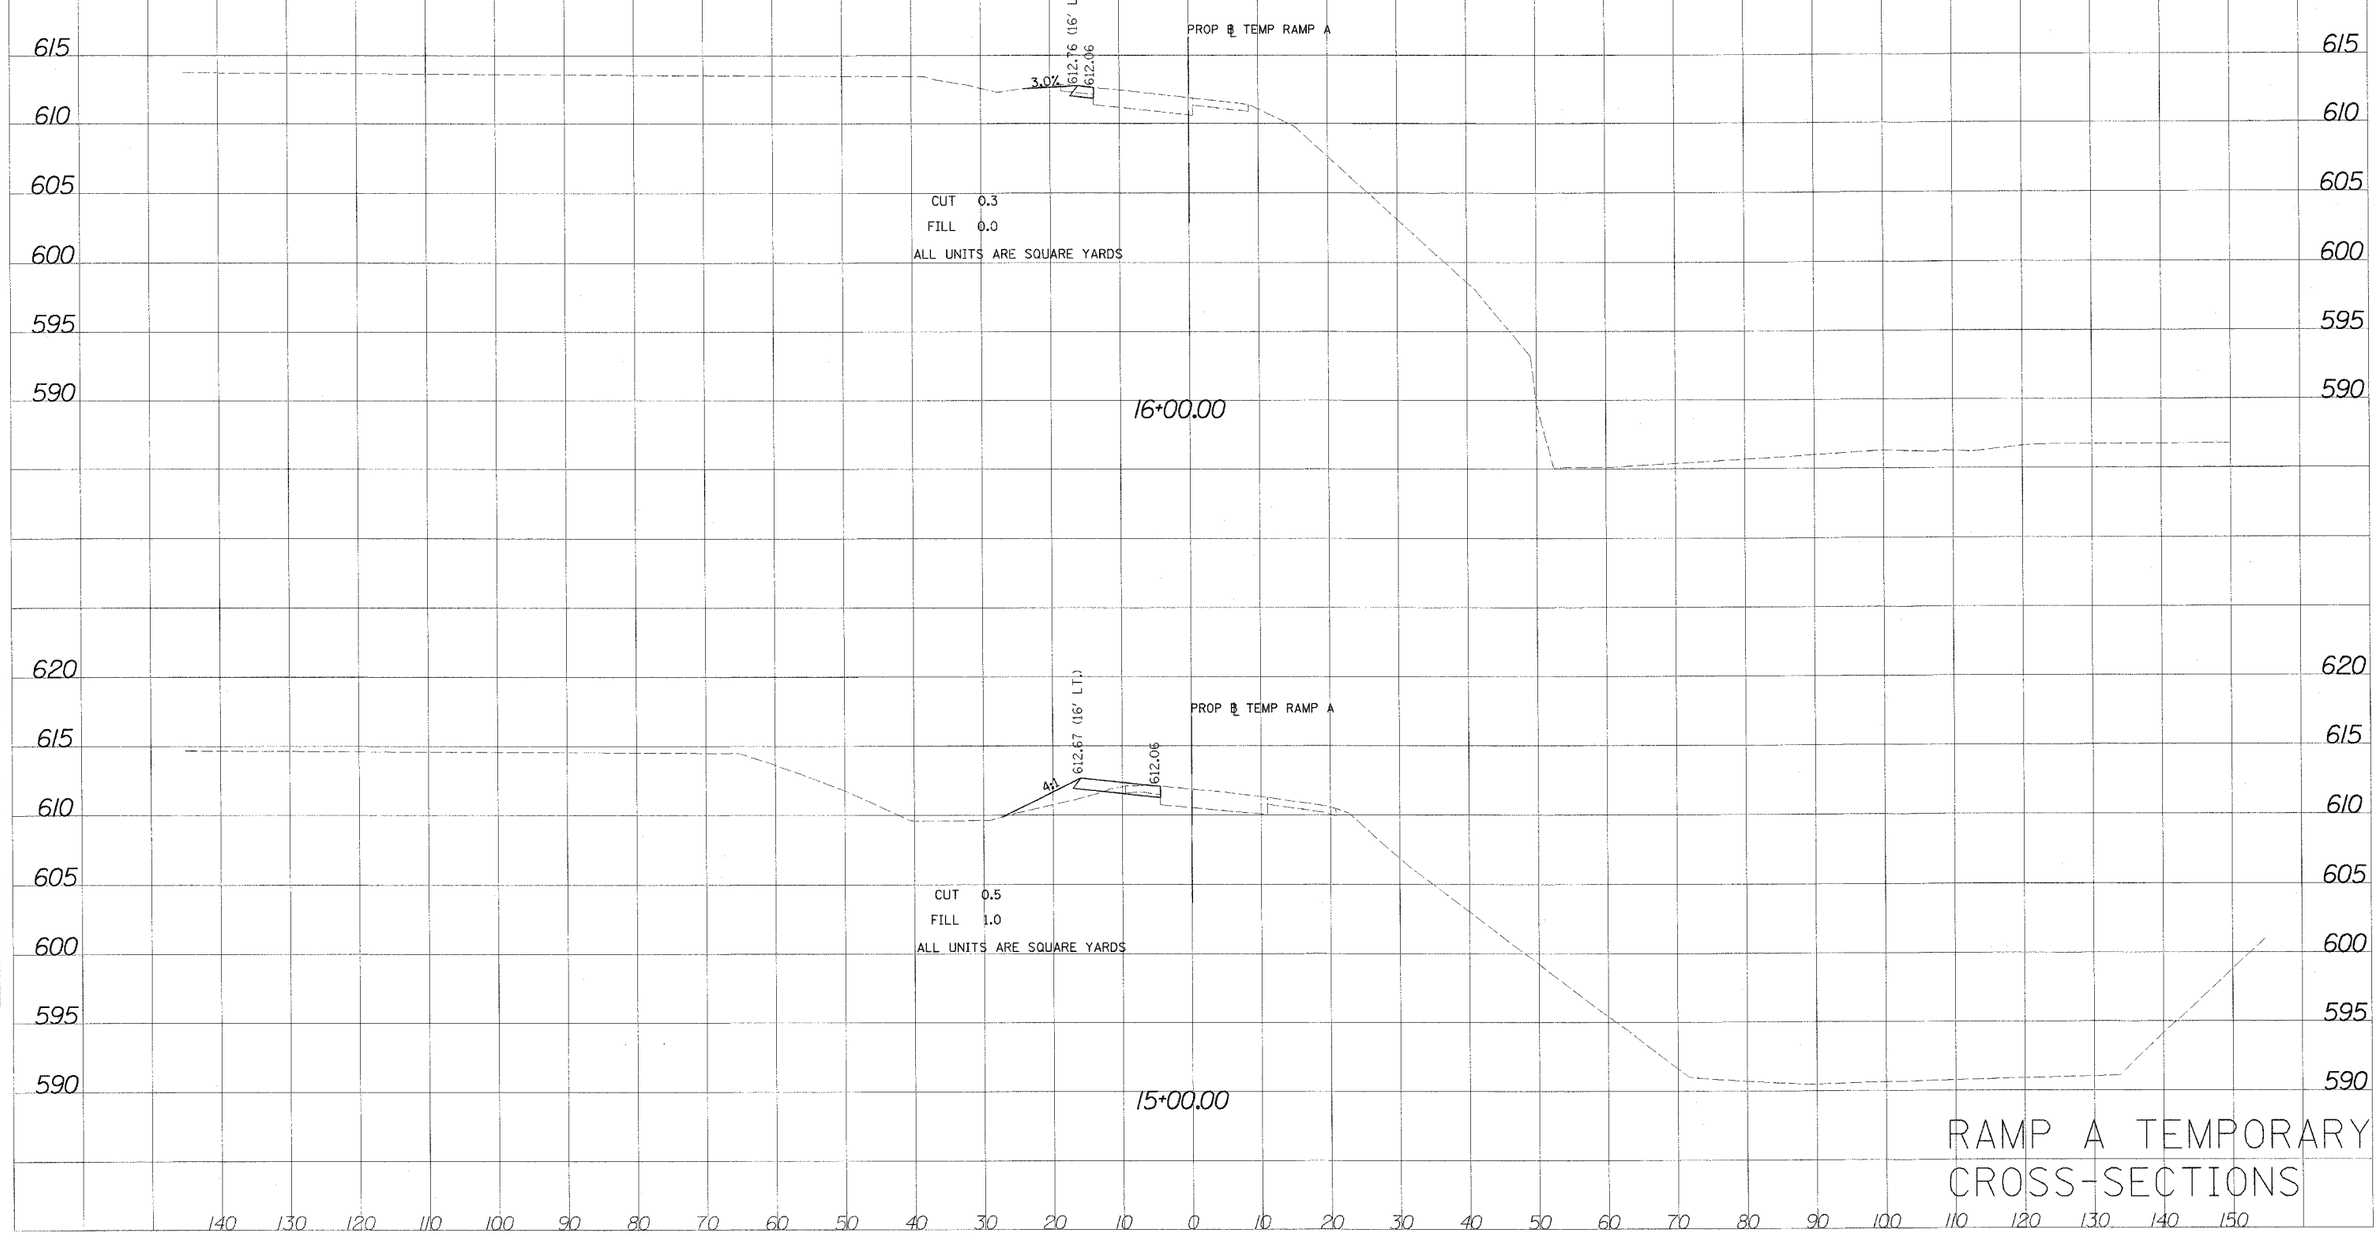

RAMP A TEMPORARY CROSS-SECTIONS

SCALE: 1:10 HORIZ. 1:5 VERT.

nschilling(Lisle_Rdwy)
02/08/2006 02:40:11 PM D:\IDOT\9391_A01\Minooka\s_rampa_M01_xs.dgn