F.A.I. RTE.	SECTION	COUNTY	TOTAL SHEETS	SHEET NO.
80	(32, 47-4)K	GRUNDY	243	200
STA.	TO STA.			
FED. ROAD DIST. NO.	ILLINOIS	FED. AID PROJECT		
CONTRACT NO. 66294				

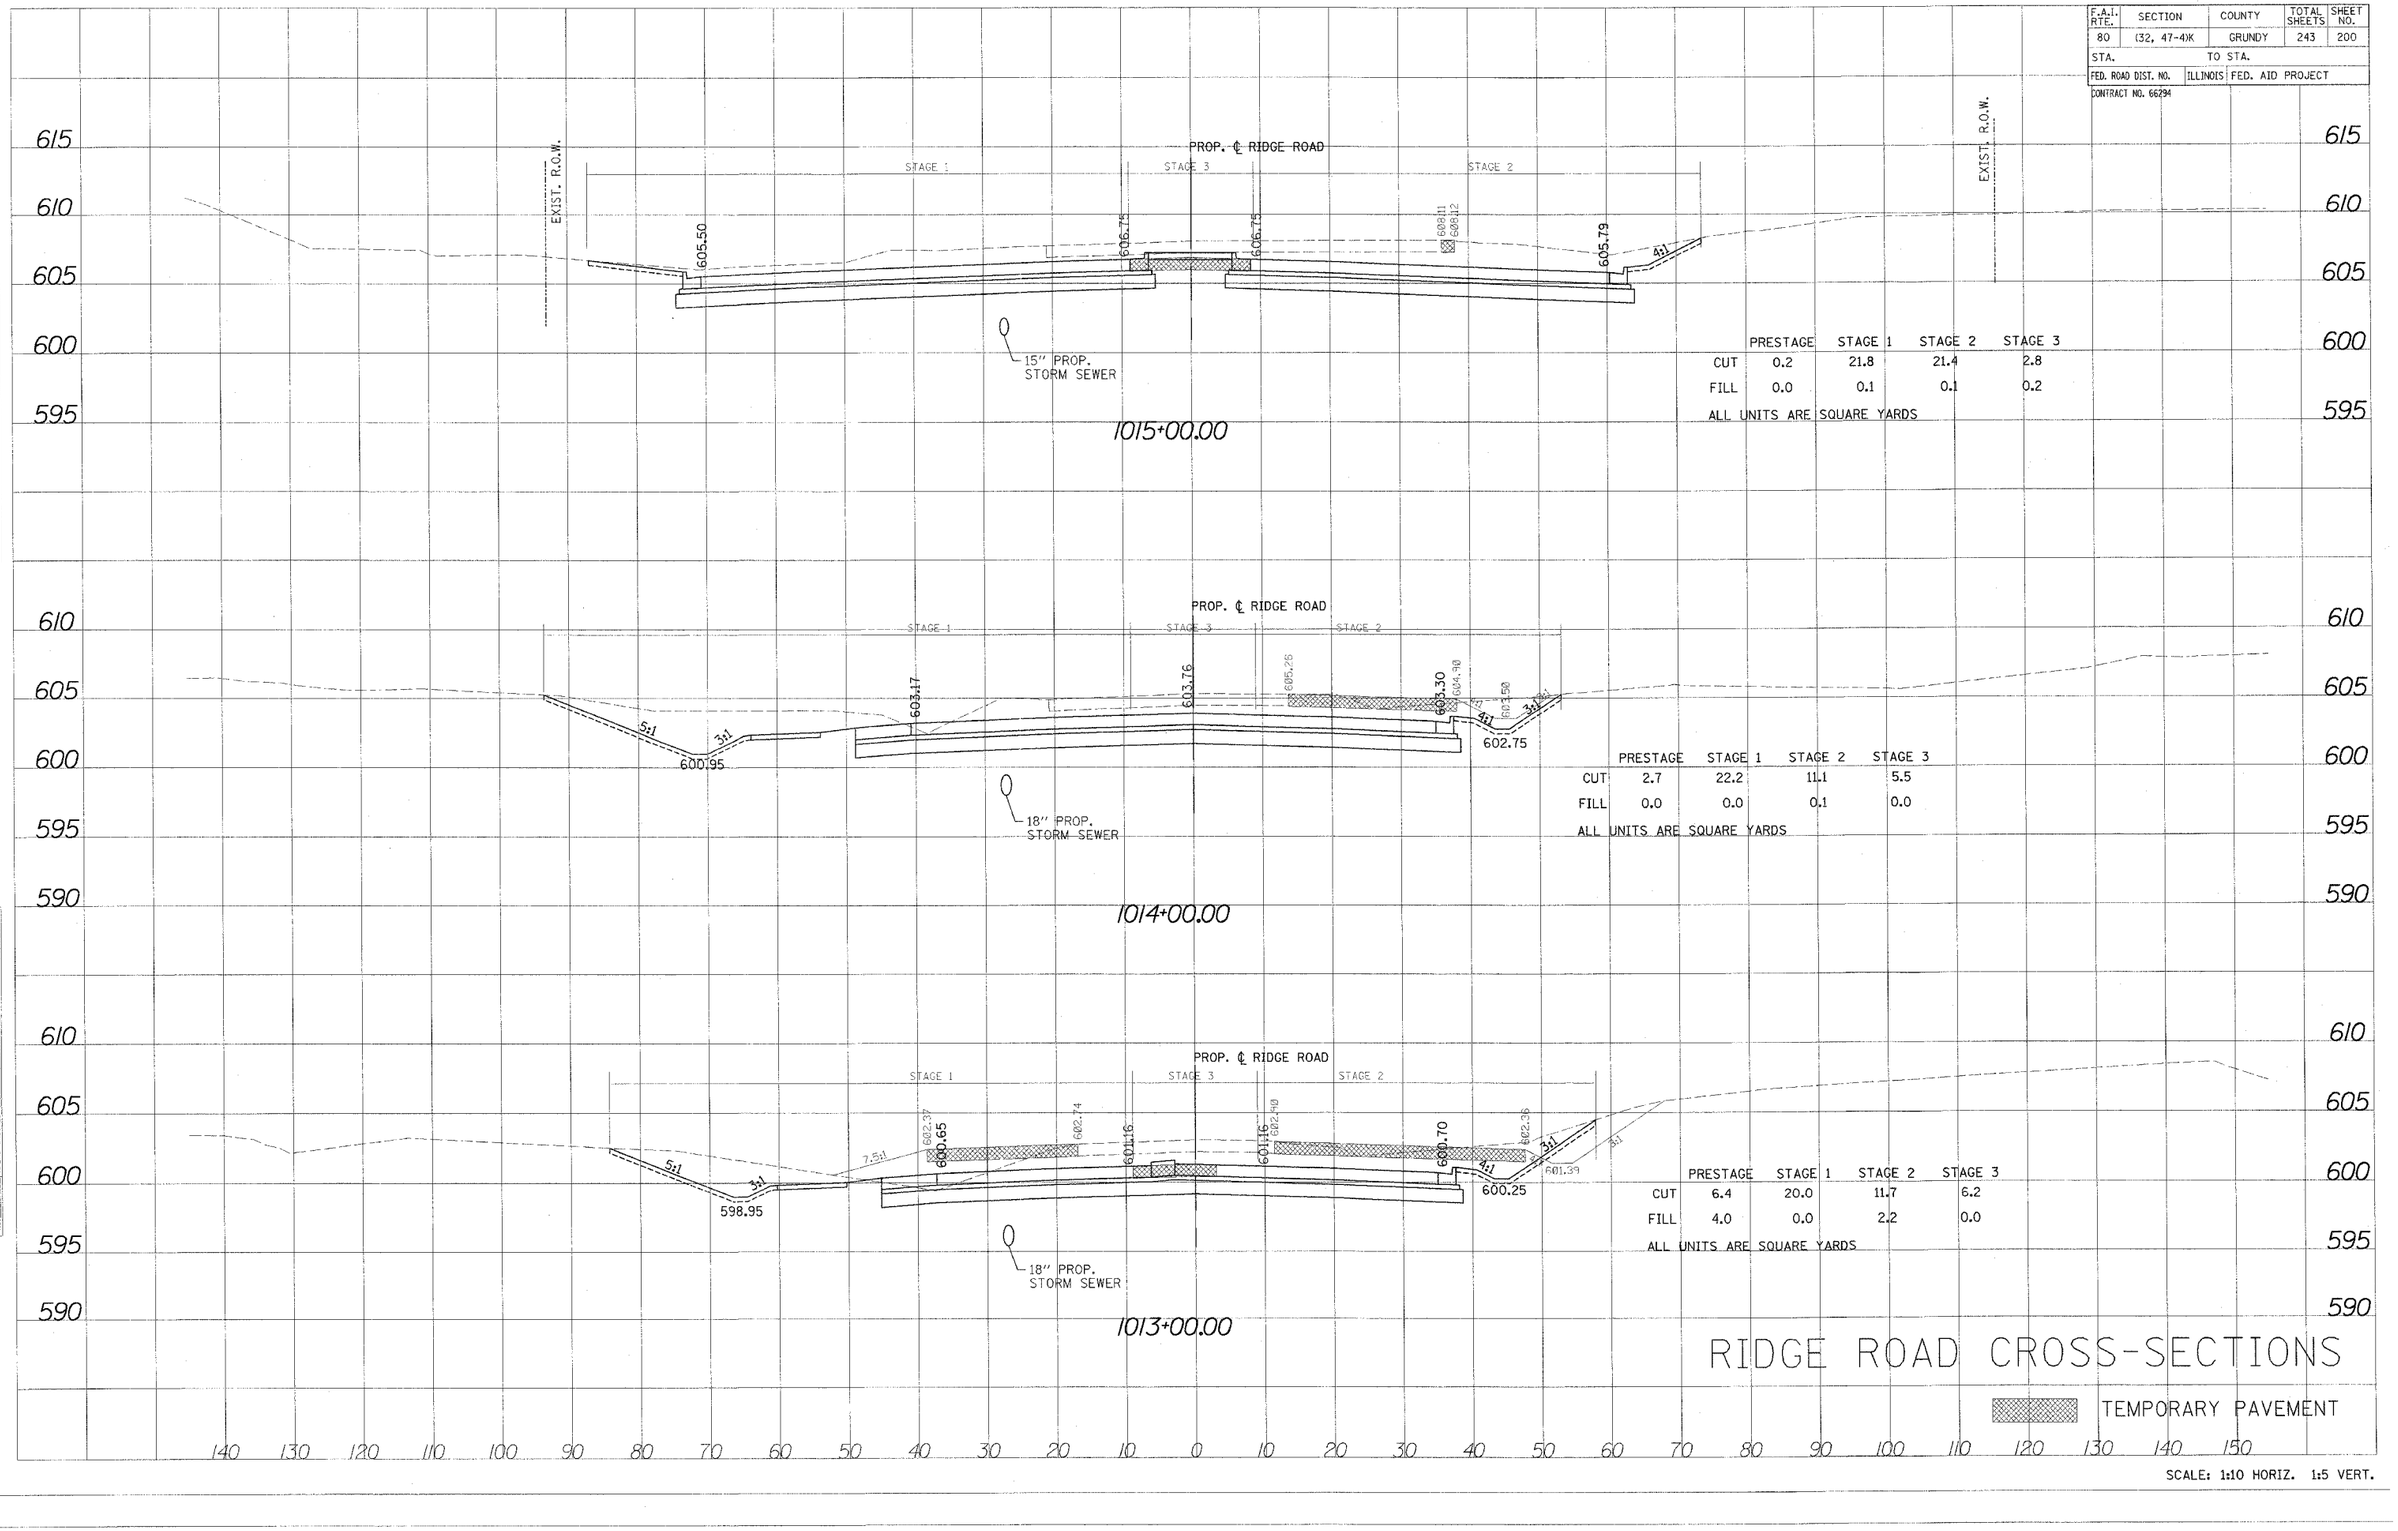

	PRESTAGE	STAGE 1	STAGE 2	STAGE 3
CUT	0.2	21.8	21.4	2.8
FILL	0.0	0.1	0.1	0.2

ALL UNITS ARE SQUARE YARDS

	PRESTAGE	STAGE 1	STAGE 2	STAGE 3
CUT	2.7	22.2	11.1	5.5
FILL	0.0	0.0	0.1	0.0

ALL UNITS ARE SQUARE YARDS

	PRESTAGE	STAGE 1	STAGE 2	STAGE 3
CUT	6.4	20.0	11.7	6.2
FILL	4.0	0.0	2.2	0.0

ALL UNITS ARE SQUARE YARDS

DATE
BY
FINAL SURVEY
SUBMITTED
PLOTTED
NOTE BOOK
TEMPLATE
AREAS
AREAS CHECKED
NO.

DATE
BY
ORIGINAL SURVEY
SUBMITTED
PLOTTED
NOTE BOOK
TEMPLATE
AREAS
AREAS CHECKED
NO.

RIDGE ROAD CROSS-SECTIONS

TEMPORARY PAVEMENT

SCALE: 1:10 HORIZ. 1:5 VERT.