F.A.I. RTE.	SECTION	COUNTY	TOTAL SHEETS	SHEET NO.
80	(32, 47-4)K	GRUNDY	243	205
STA.	TO STA.			
FED. ROAD DIST. NO.	ILLINOIS	FED. AID PROJECT		
CONTRACT NO. 66294				

	DATE
	BY
FINAL SURVEY	SURVEYED
	PLOTTED
NOTE BOOK	TEMPLATE
NO.	AREAS
	AREAS CHECKED

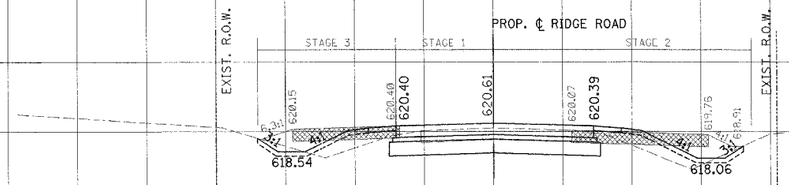

1024+00.00

	PRESTAGE	STAGE 1	STAGE 2	STAGE 3
CUT	0.5	1.8	2.5	1.4
FILL	1.7	1.4	0.6	0.4

ALL UNITS ARE SQUARE YARDS

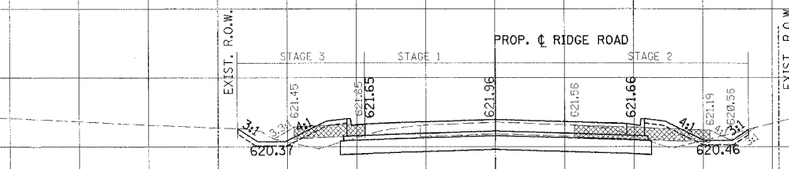

1023+00.00

	PRESTAGE	STAGE 1	STAGE 2	STAGE 3
CUT	0.8	2.8	3.1	2.0
FILL	0.3	0.7	0.6	0.1

ALL UNITS ARE SQUARE YARDS

	DATE
	BY
ORIGINAL SURVEY	SURVEYED
	PLOTTED
NOTE BOOK	TEMPLATE
NO.	AREAS
	AREAS CHECKED

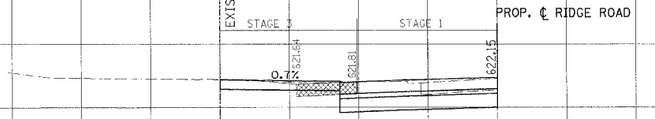

1022+79.21

RIDGE ROAD CROSS-SECTIONS

TEMPORARY PAVEMENT

SCALE: 1:10 HORIZ. 1:5 VERT.